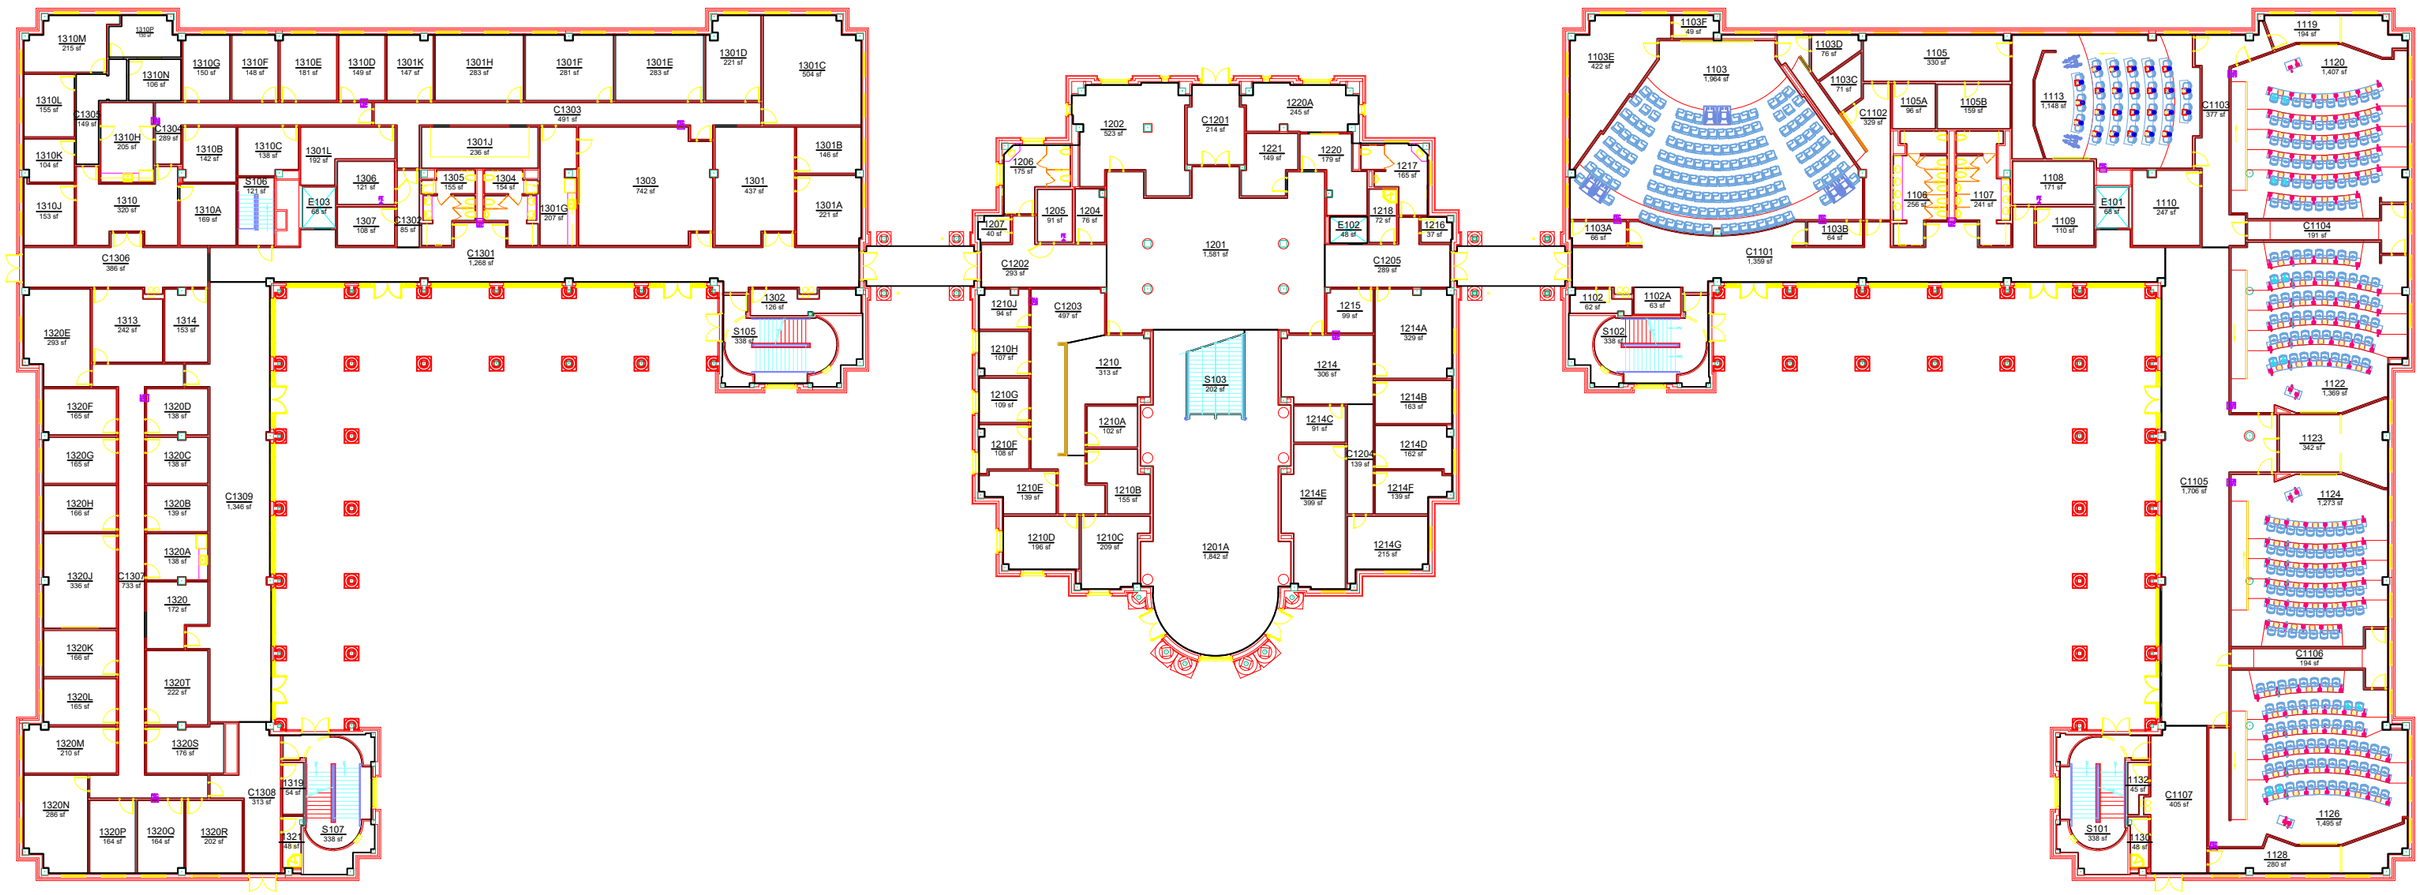

AUBURN UNIVERSITY

Campus Planning & Space Management
Facilities Management
1161 West Samford Ave, Building 1
Auburn, AL 36849

BASE FLOOR PLAN

SHELBY CENTER FOR ENGINEERING TECHNOLOGY

LEVEL: 01

Building No.: AA_U0202
File Name: AA_U0202_01
Last Export: 06/10/2024
Report Created By: Hongbiao Wang
Report Date: 05/20/2025