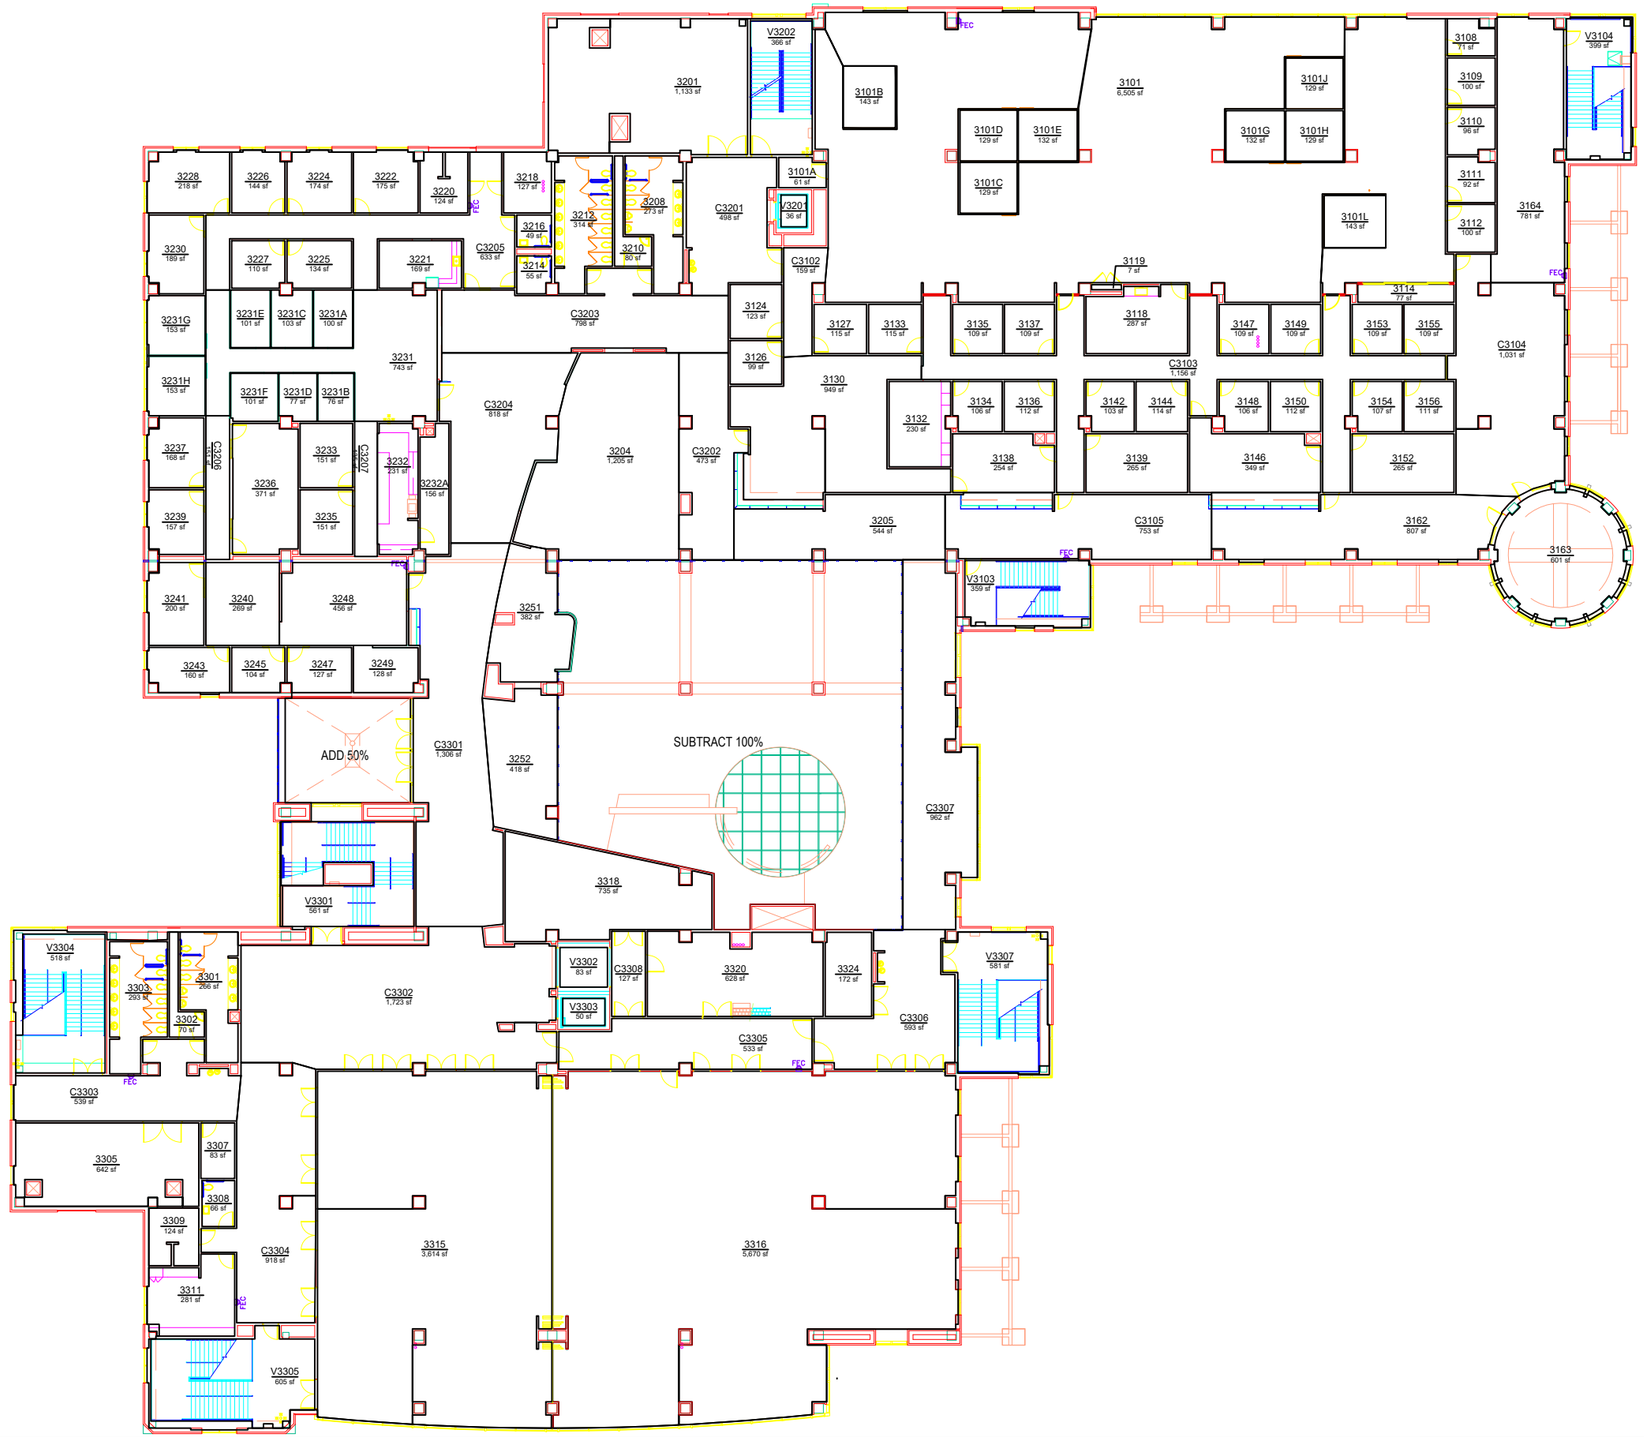


AUBURN UNIVERSITY

Campus Planning & Space Management
Facilities Management
1161 West Samford Ave, Building 1
Auburn, AL 36849

BASE FLOOR PLAN

# MELTON STUDENT CENTER

LEVEL: 03

**Building No.:** AA_V0504
**File Name:** AA_V0504_03
**Last Export:** 05/18/2023
**Report Created By:** Ellen Doyle
**Report Date:** 05/13/2025