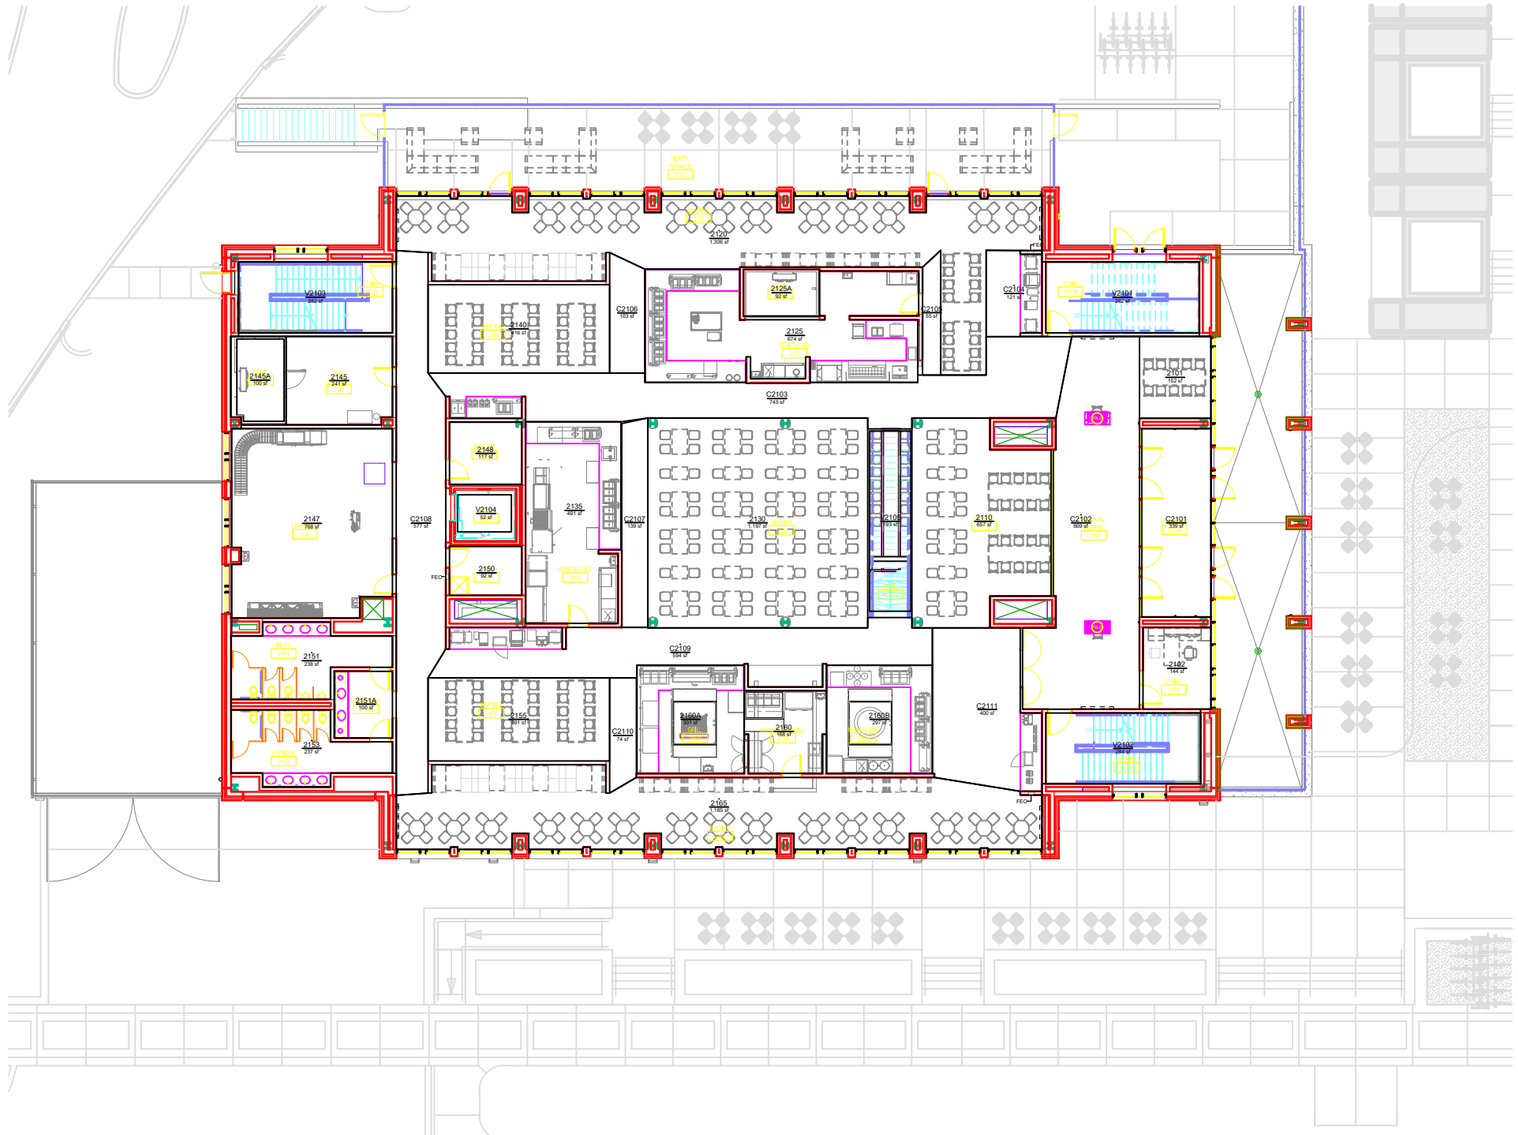

AUBURN UNIVERSITY

Campus Planning & Space Management
Facilities Management
1161 West Samford Ave, Building 1
Auburn, AL 36849

BASE FLOOR PLAN

CENTRAL DINING COMMONS

LEVEL: 02

Building No.: AA_V0604
File Name: AA_V0604_02
Last Export: 06/04/2023
Report Created By: Ellen Doyle
Report Date: 05/13/2025