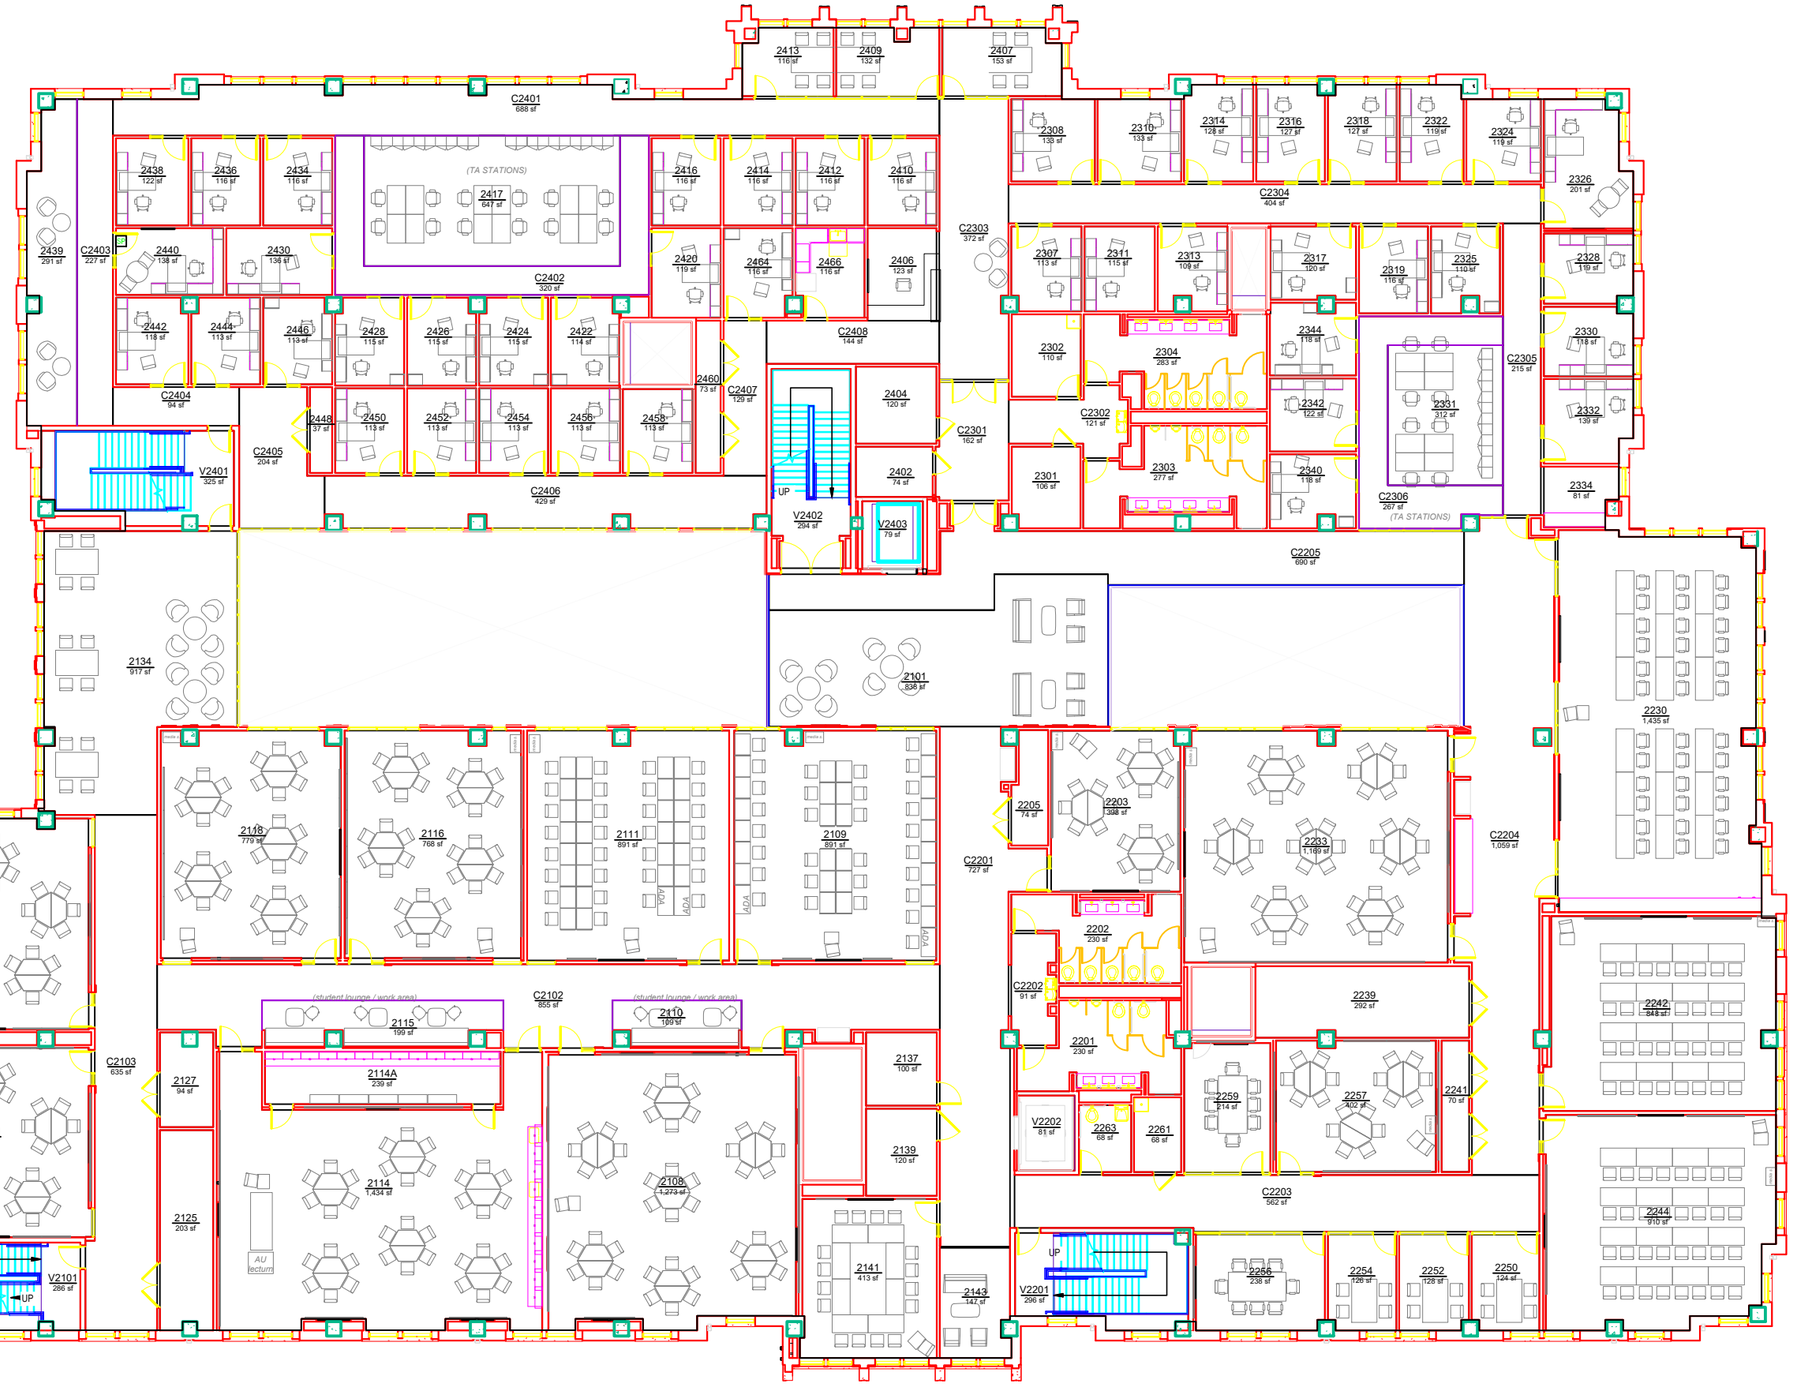

AUBURN UNIVERSITY

Campus Planning & Space Management
Facilities Management
1161 West Samford Ave, Building 1
Auburn, AL 36849

BASE FLOOR PLAN

COLLEGE OF EDUCATION BUILDING

LEVEL 02

Building No.: AA_V0806
File Name: AA_V0806_02
Last Export: 04/03/2025
Report Created By: Ellen Doyle
Report Date: 05/13/2025