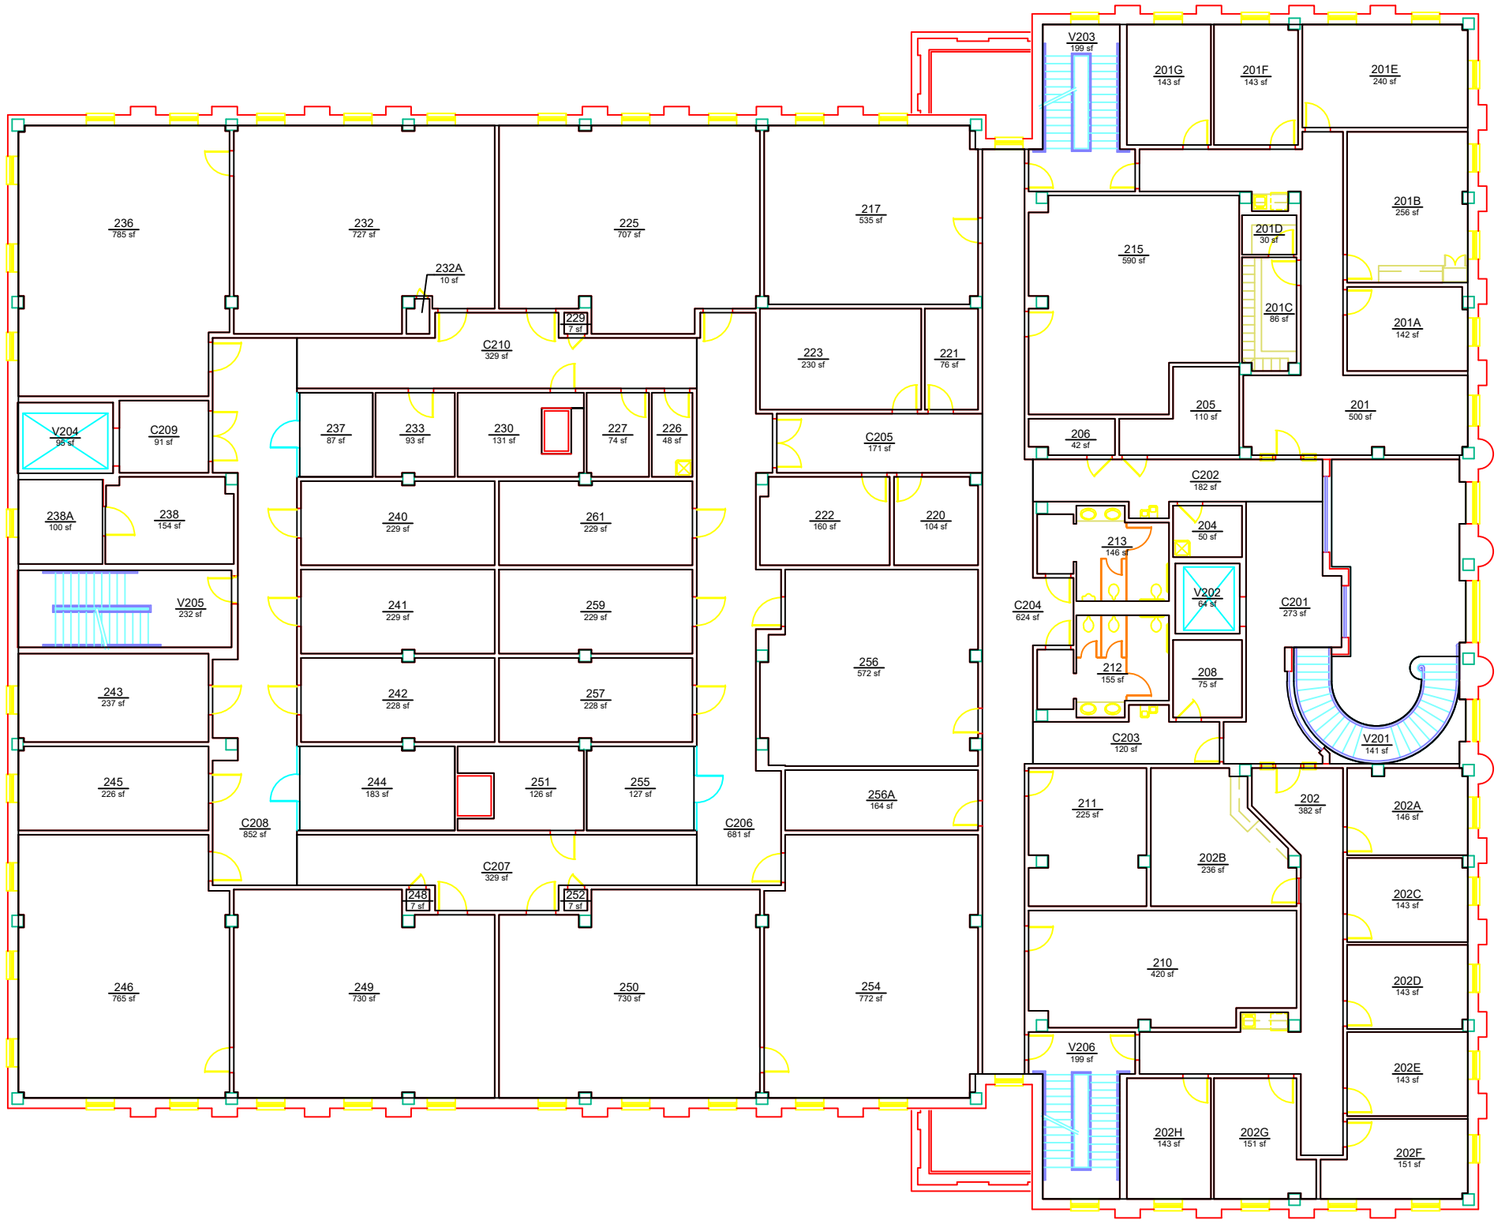

AUBURN UNIVERSITY

Campus Planning & Space Management
Facilities Management
1161 West Samford Ave, Building 1
Auburn, AL 36849

BASE FLOOR PLAN

POULTRY SCIENCE BUILDING

LEVEL: 02

Building No.: AA_W1009
File Name: AA_W1009_02
Last Export: 06/04/2024
Report Created By: Ellen Doyle
Report Date: 05/16/2025