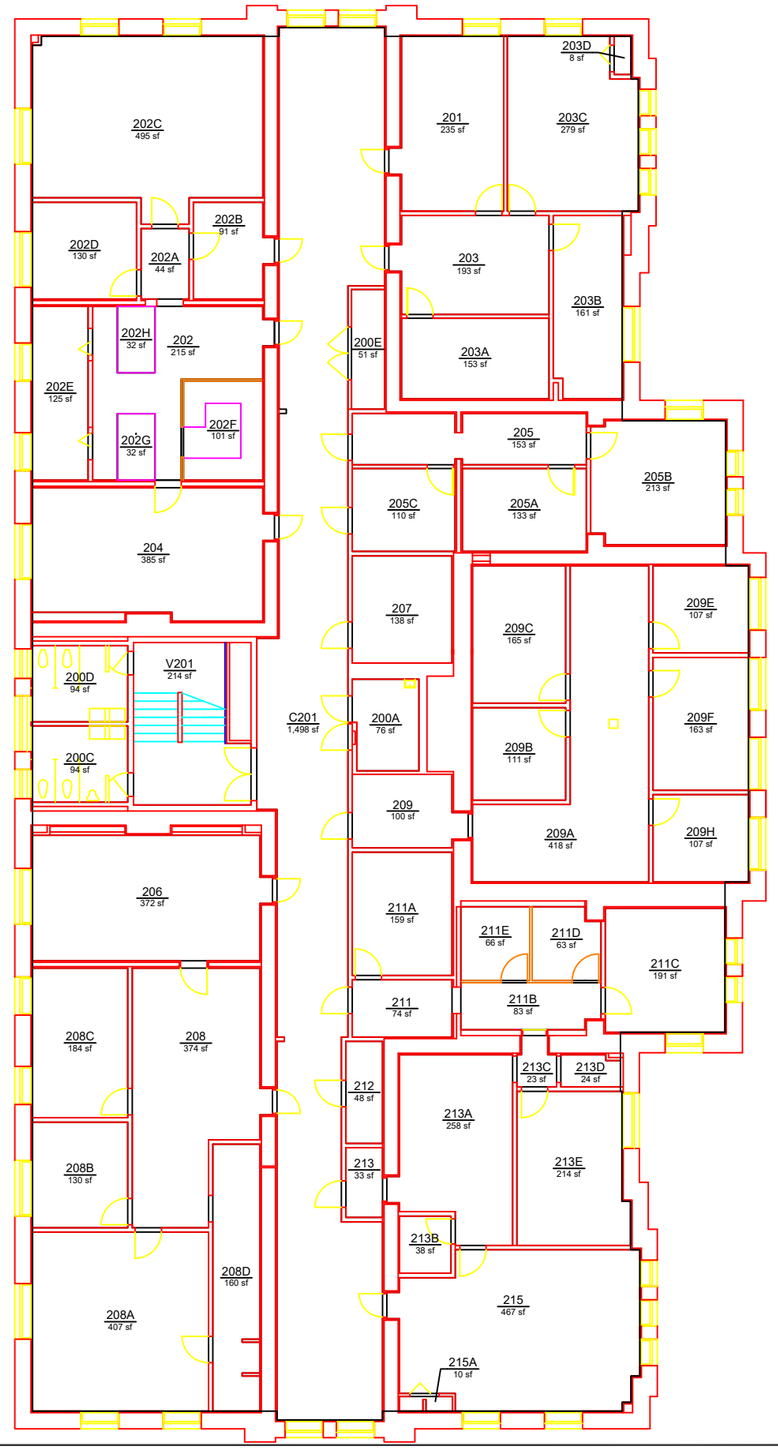

AUBURN UNIVERSITY
Campus Planning & Space Management
Facilities Management
1161 West Samford Ave, Building 1
Auburn, AL 36849

BASE FLOOR PLAN

SAMFORD HALL

LEVEL: 02

Building No.: AA_X0304
File Name: AA_X0304_02
Last Export: 07/27/2022
Report Created By: Ellen Doyle
Report Date: 04/29/2025