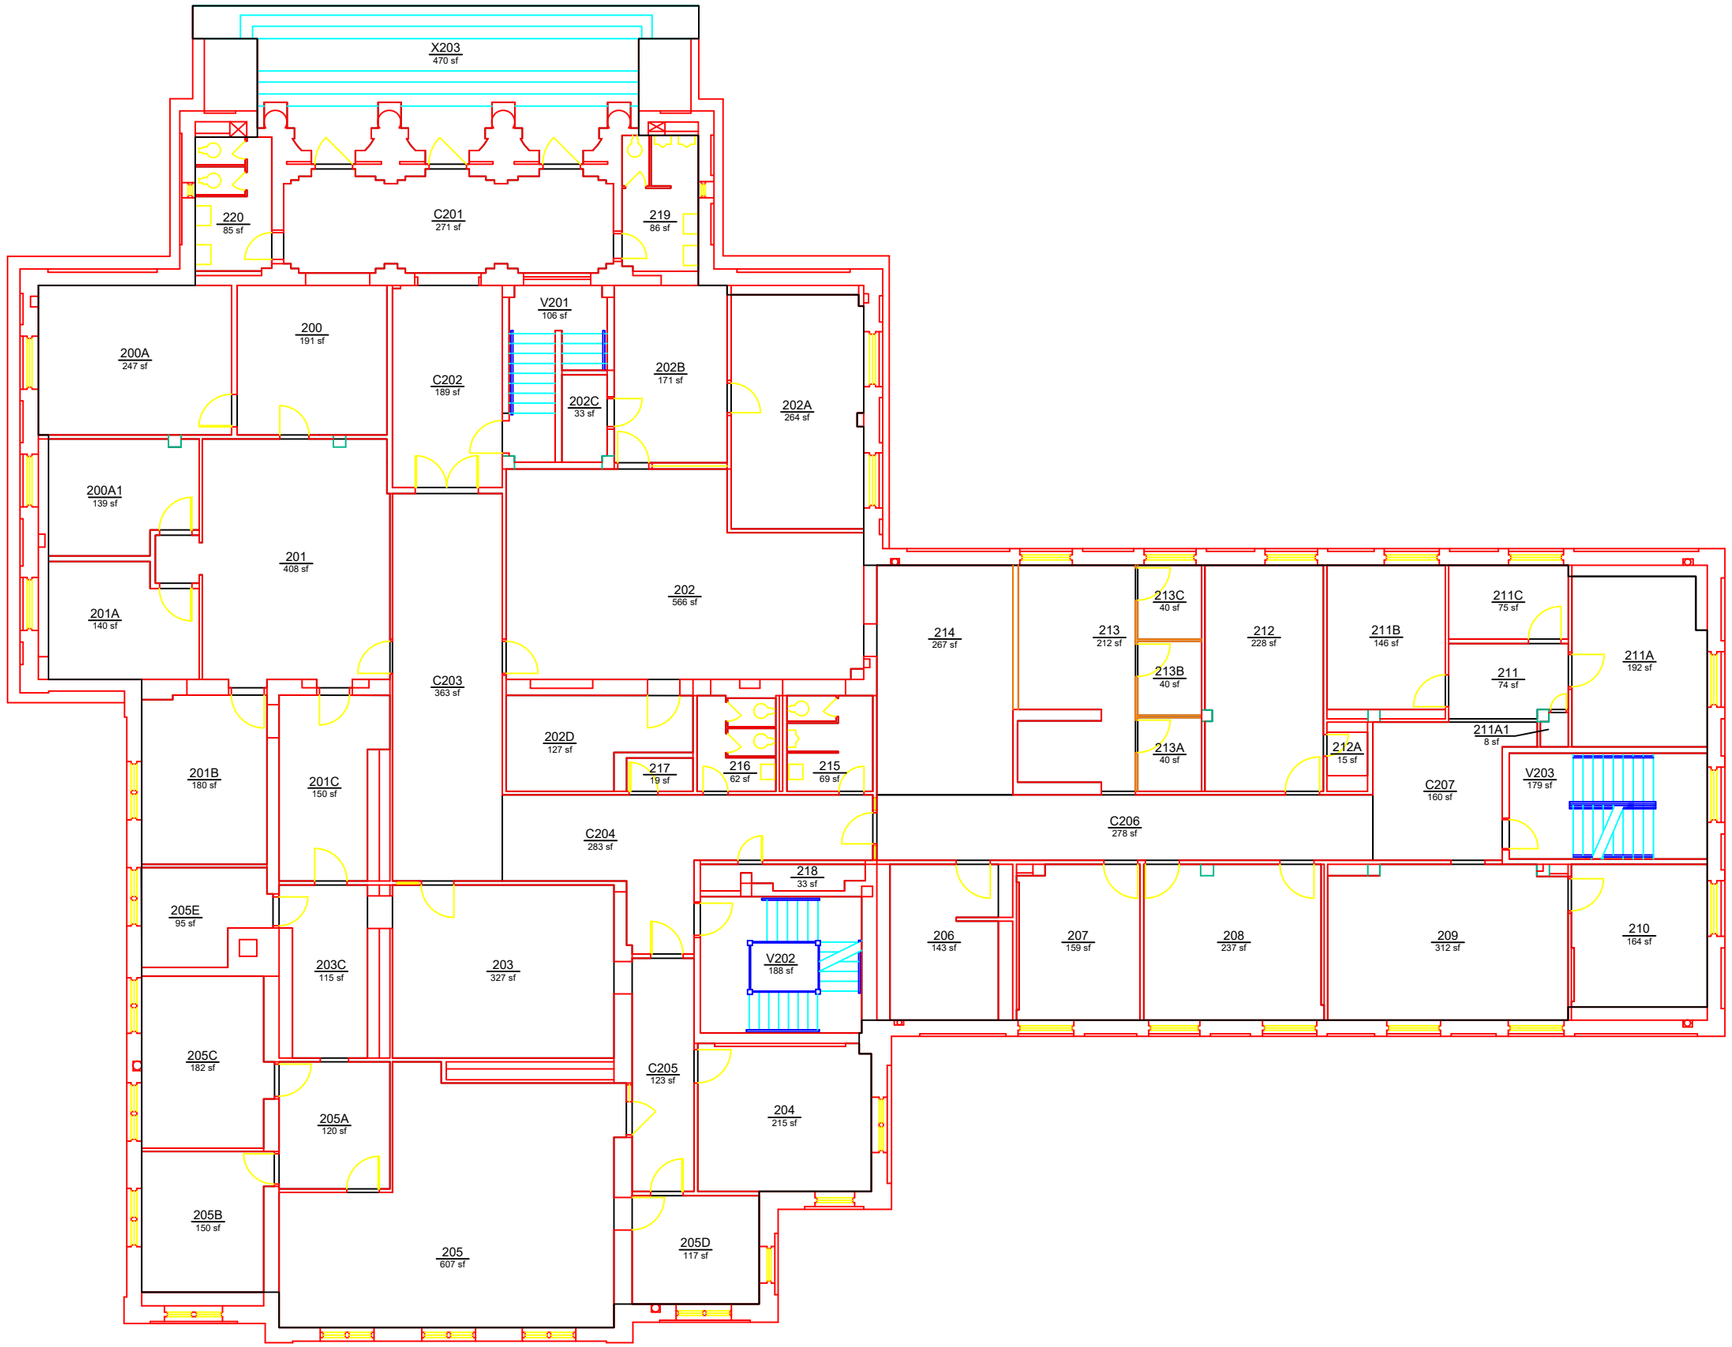

AUBURN UNIVERSITY

Campus Planning & Space Management
Facilities Management
1161 West Samford Ave, Building 1
Auburn, AL 36849

BASE FLOOR PLAN

MARTIN HALL

LEVEL: 02

Building No.: AA_X0401
File Name: AA_X0401_02
Last Export: 04/30/2025
Report Created By: Ellen Doyle
Report Date: 04/30/2025