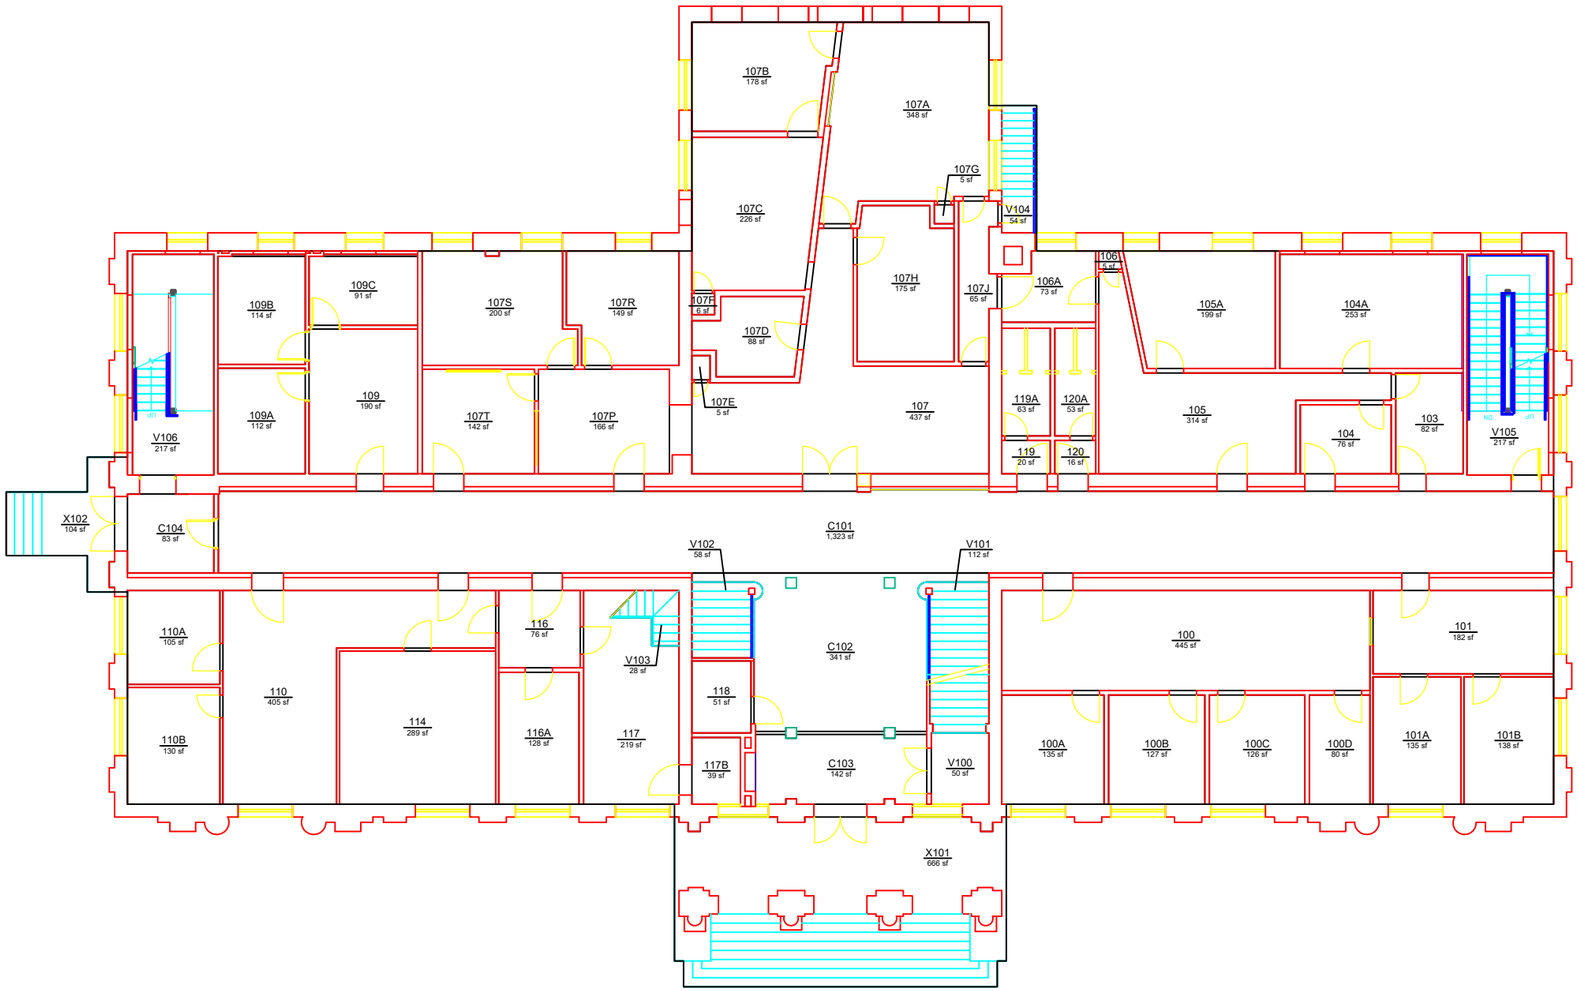

AUBURN UNIVERSITY

Planning, Design, and Construction
Facilities Management
1161 West Samford Ave., Building 1
Auburn, AL 36849

BASE FLOOR PLAN

COMER HALL

LEVEL: 01

Building No.: AA_X0601
File Name: AA_X0601_01
Last Export: 07/24/2024
Report Created By: Dan Berry
Report Date: 05/16/2025