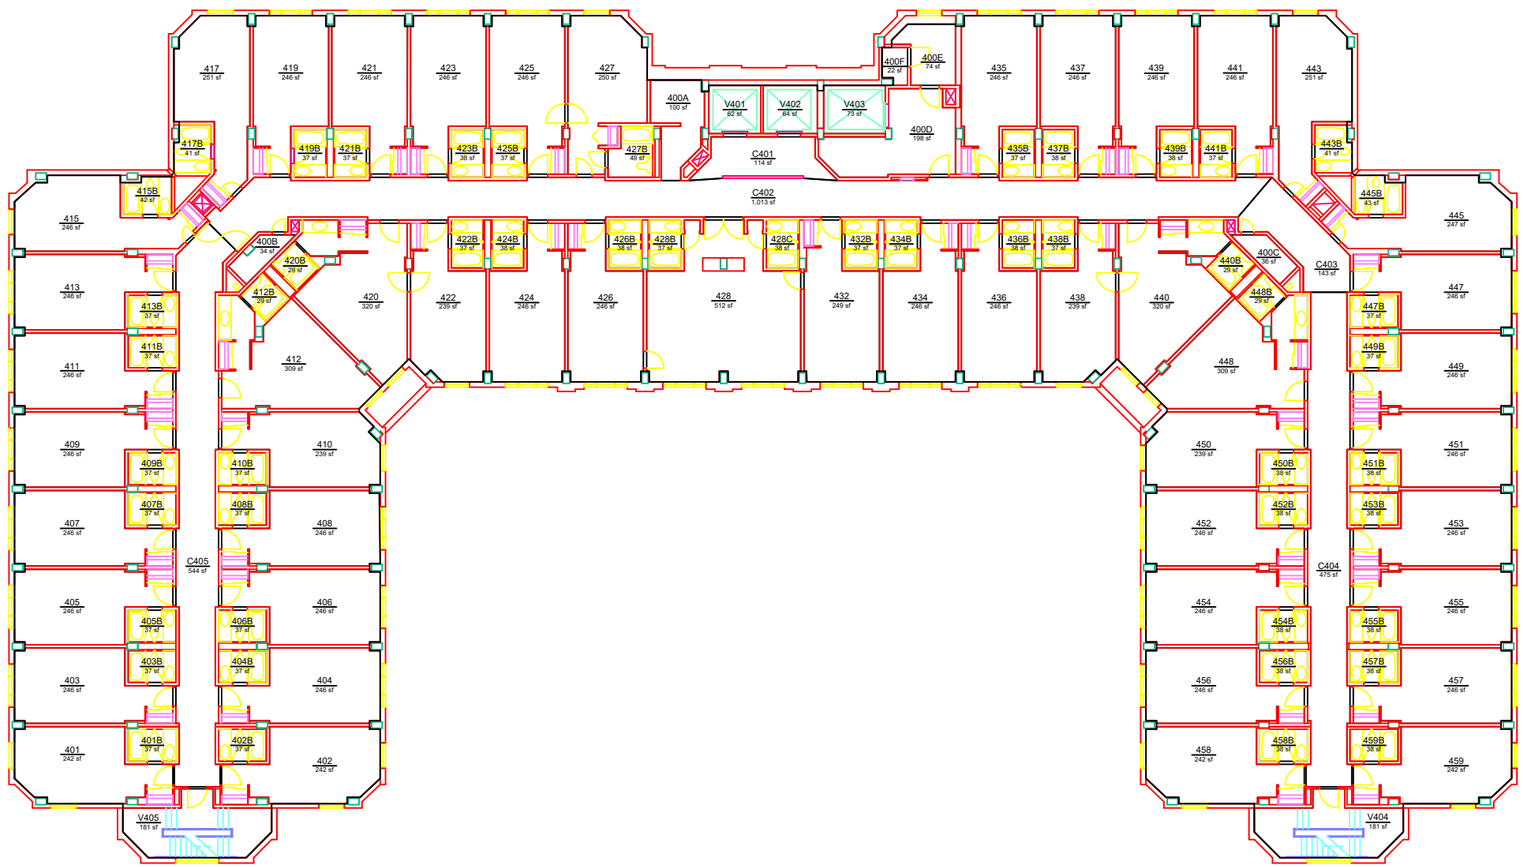

AUBURN UNIVERSITY

Planning, Design, and Construction
Facilities Management
1161 West Samford Ave., Building 1
Auburn, AL 36849

BASE FLOOR PLAN

HOTEL AND DIXON CONFERENCE CENTER

LEVEL: 04

Building No.: AA_Y0401
File Name: AA_Y0401_04
Last Export: 05/19/2023
Report Created By: Dan Berry
Report Date: 05/15/2025