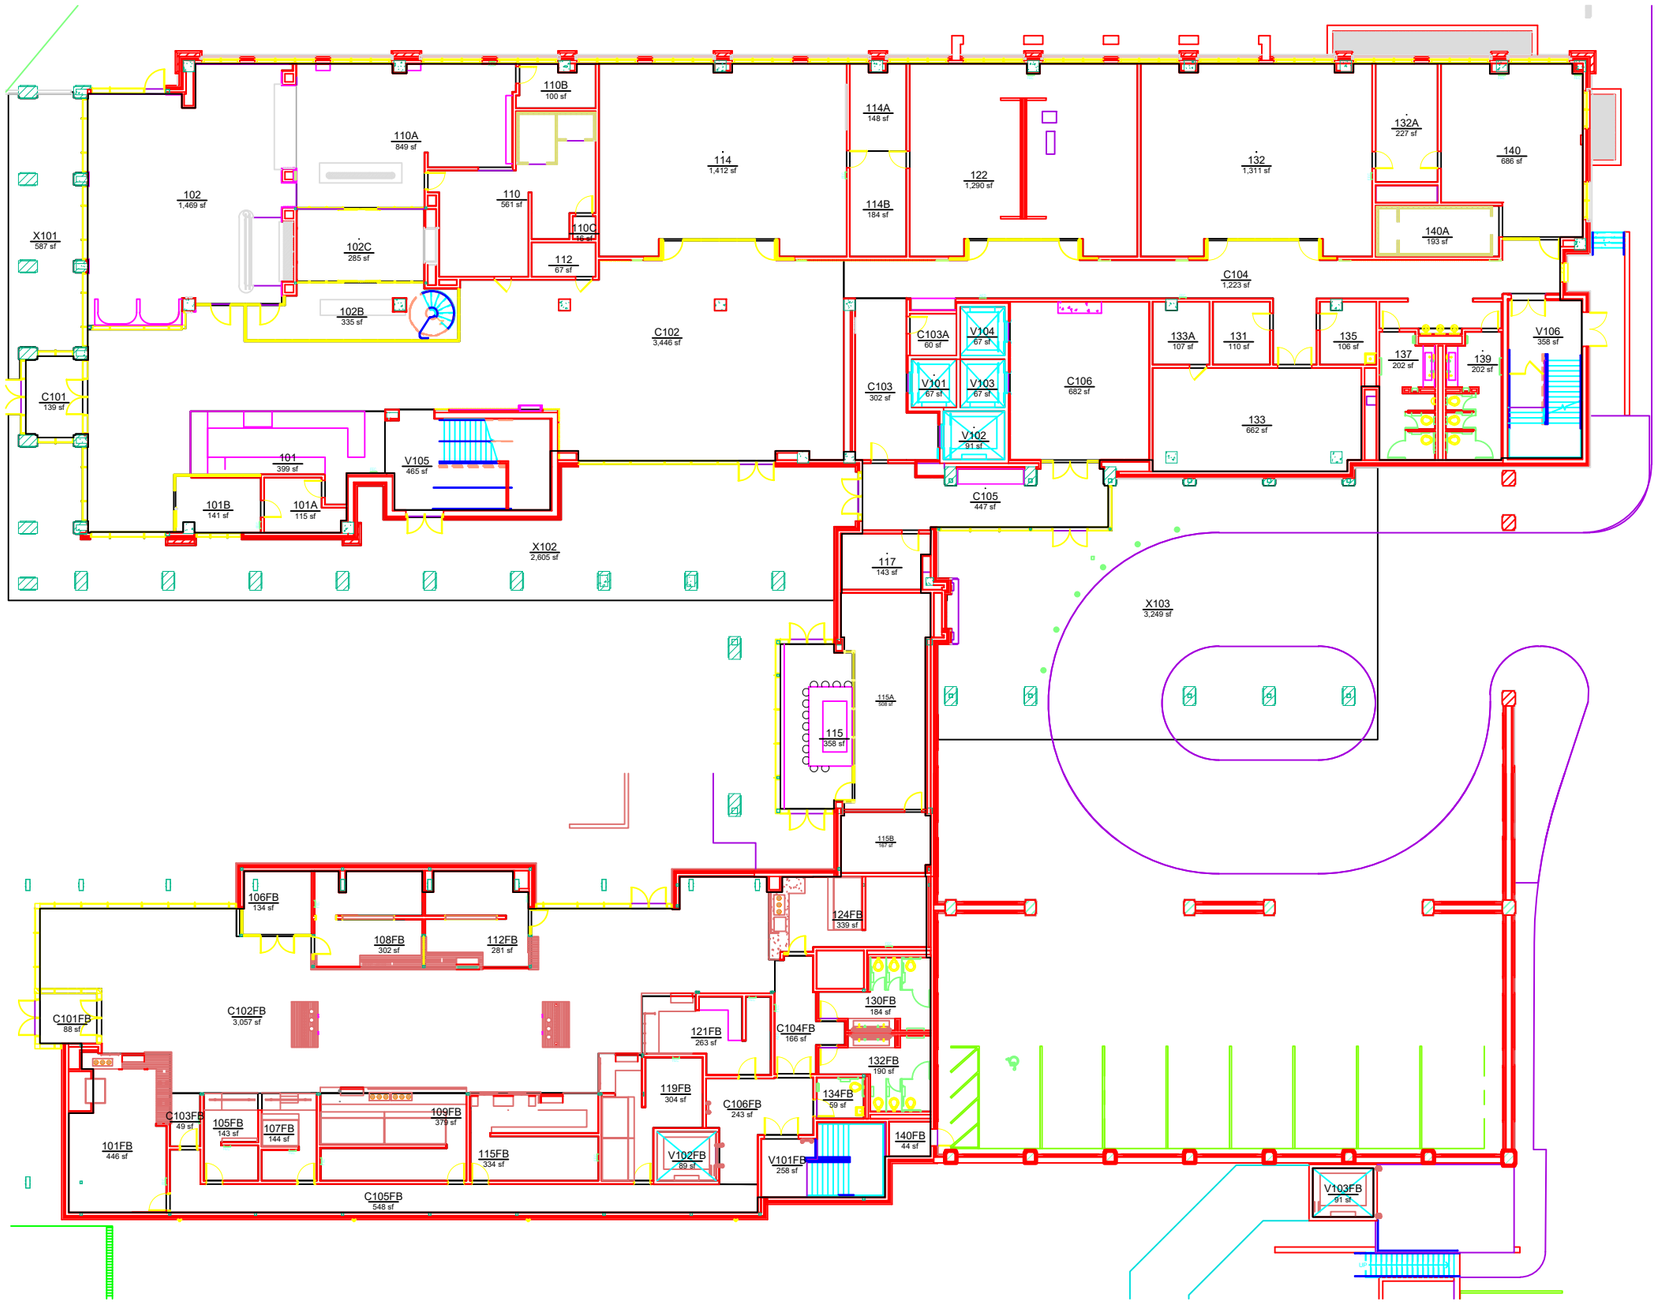

AUBURN UNIVERSITY

Planning, Design, and Construction
Facilities Management
1161 West Samford Ave., Building 1
Auburn, AL 36849

BASE FLOOR PLAN

RANE CULINARY SCIENCE CENTER

LEVEL: 01

Building No.: AA_Y0404
File Name: AA_Y0404_01
Last Export: 10/05/2023
Report Created By: Dan Berry
Report Date: 05/15/2025