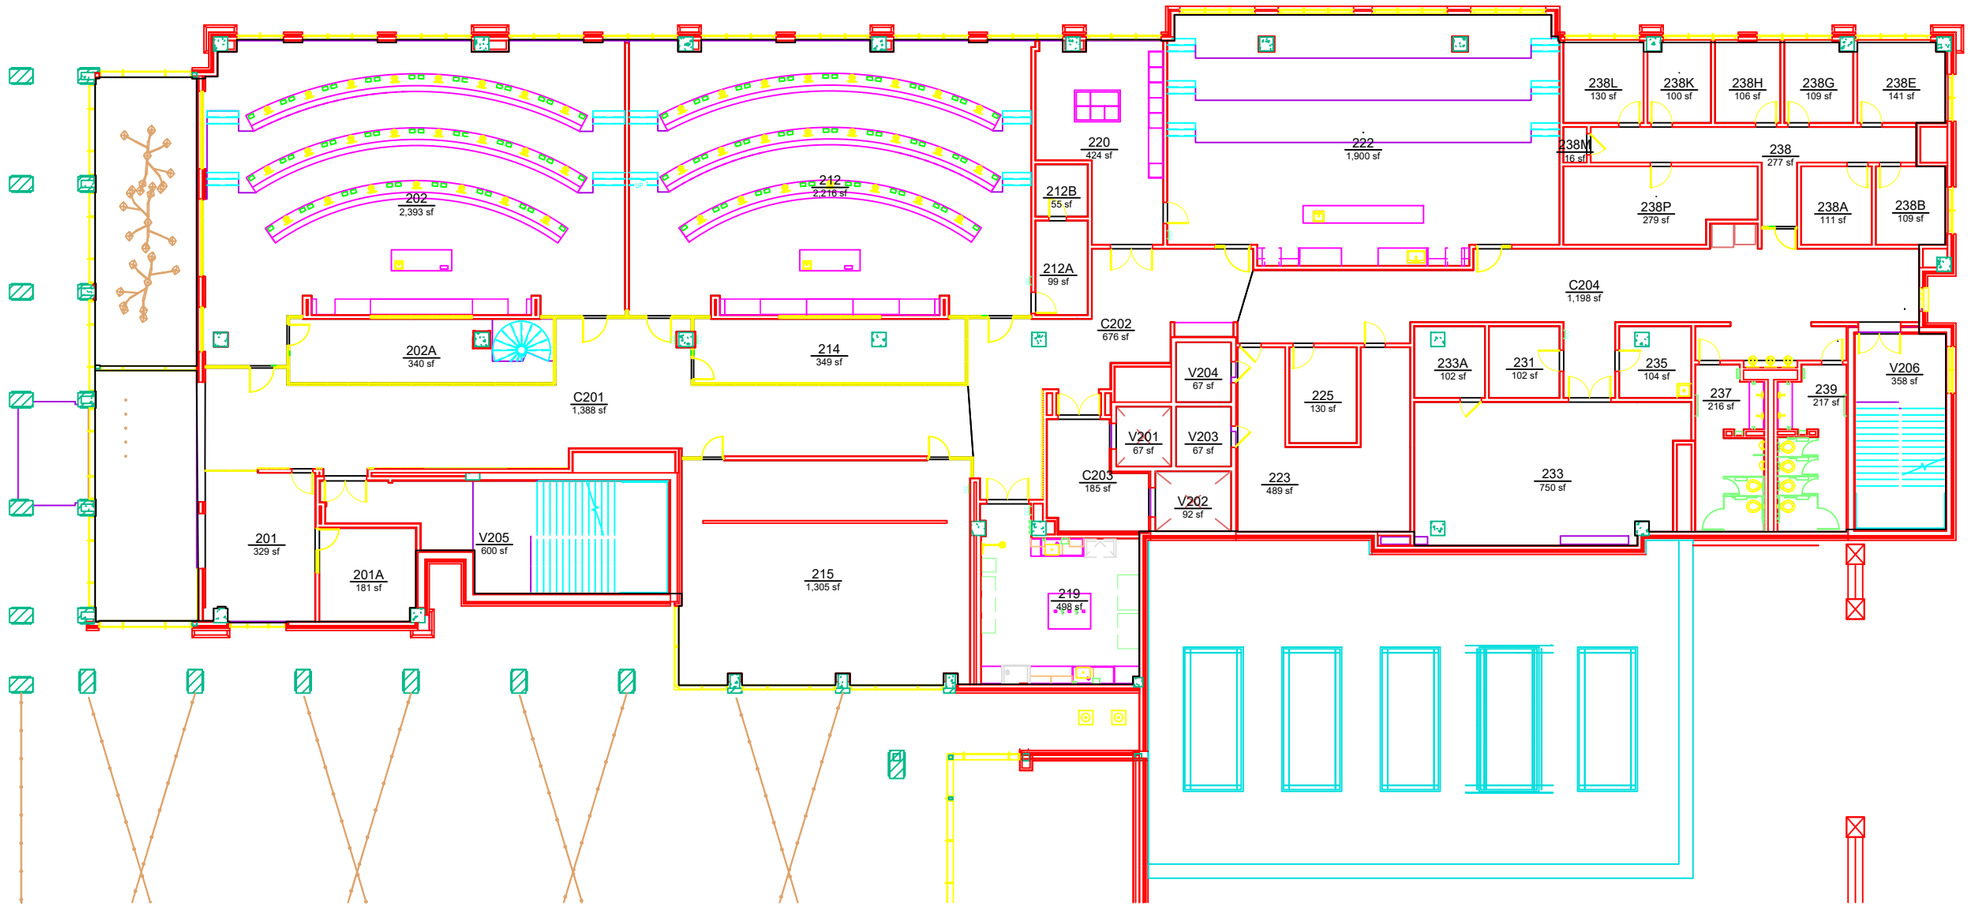

AUBURN UNIVERSITY

Campus Planning & Space Management
Facilities Management
1161 West Samford Ave, Building 1
Auburn, AL 36849

BASE FLOOR PLAN

RANE CULINARY SCIENCE CENTER

LEVEL: 02

Building No.: AA_Y0404
File Name: AA_Y0404_02
Last Export: 05/15/2023
Report Created By: Ellen Doyle
Report Date: 05/01/2025