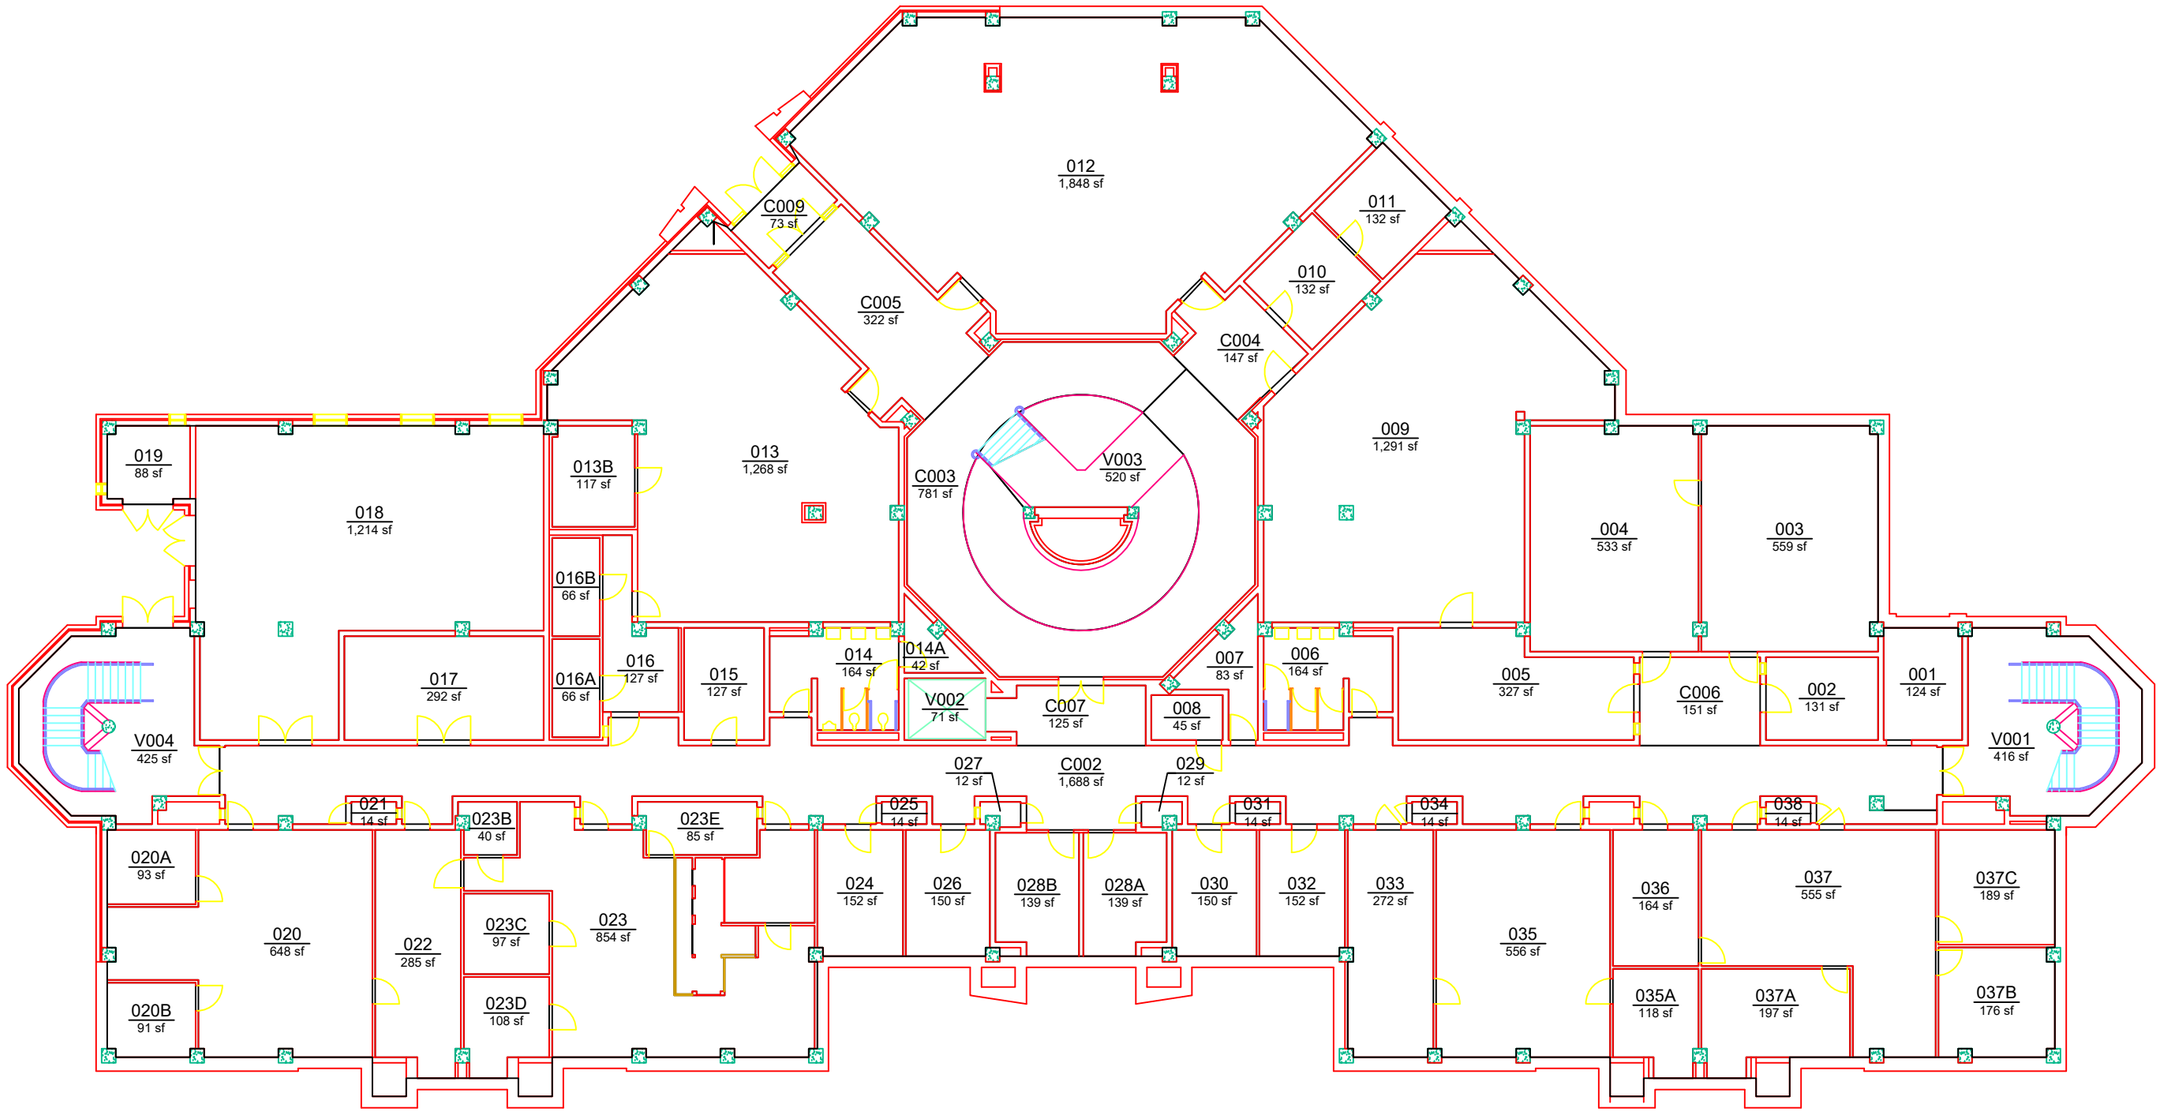

AUBURN UNIVERSITY

Planning, Design, and Construction
Facilities Management
1161 West Samford Ave., Building 1
Auburn, AL 36849

BASE FLOOR PLAN

ROUSE LIFE SCIENCES BUILDING

LEVEL: G1

Building No.: AA_Y0709
File Name: AA_Y0709_G1
Last Export: 10/25/2016
Report Created By: Dan Berry
Report Date: 05/15/2025