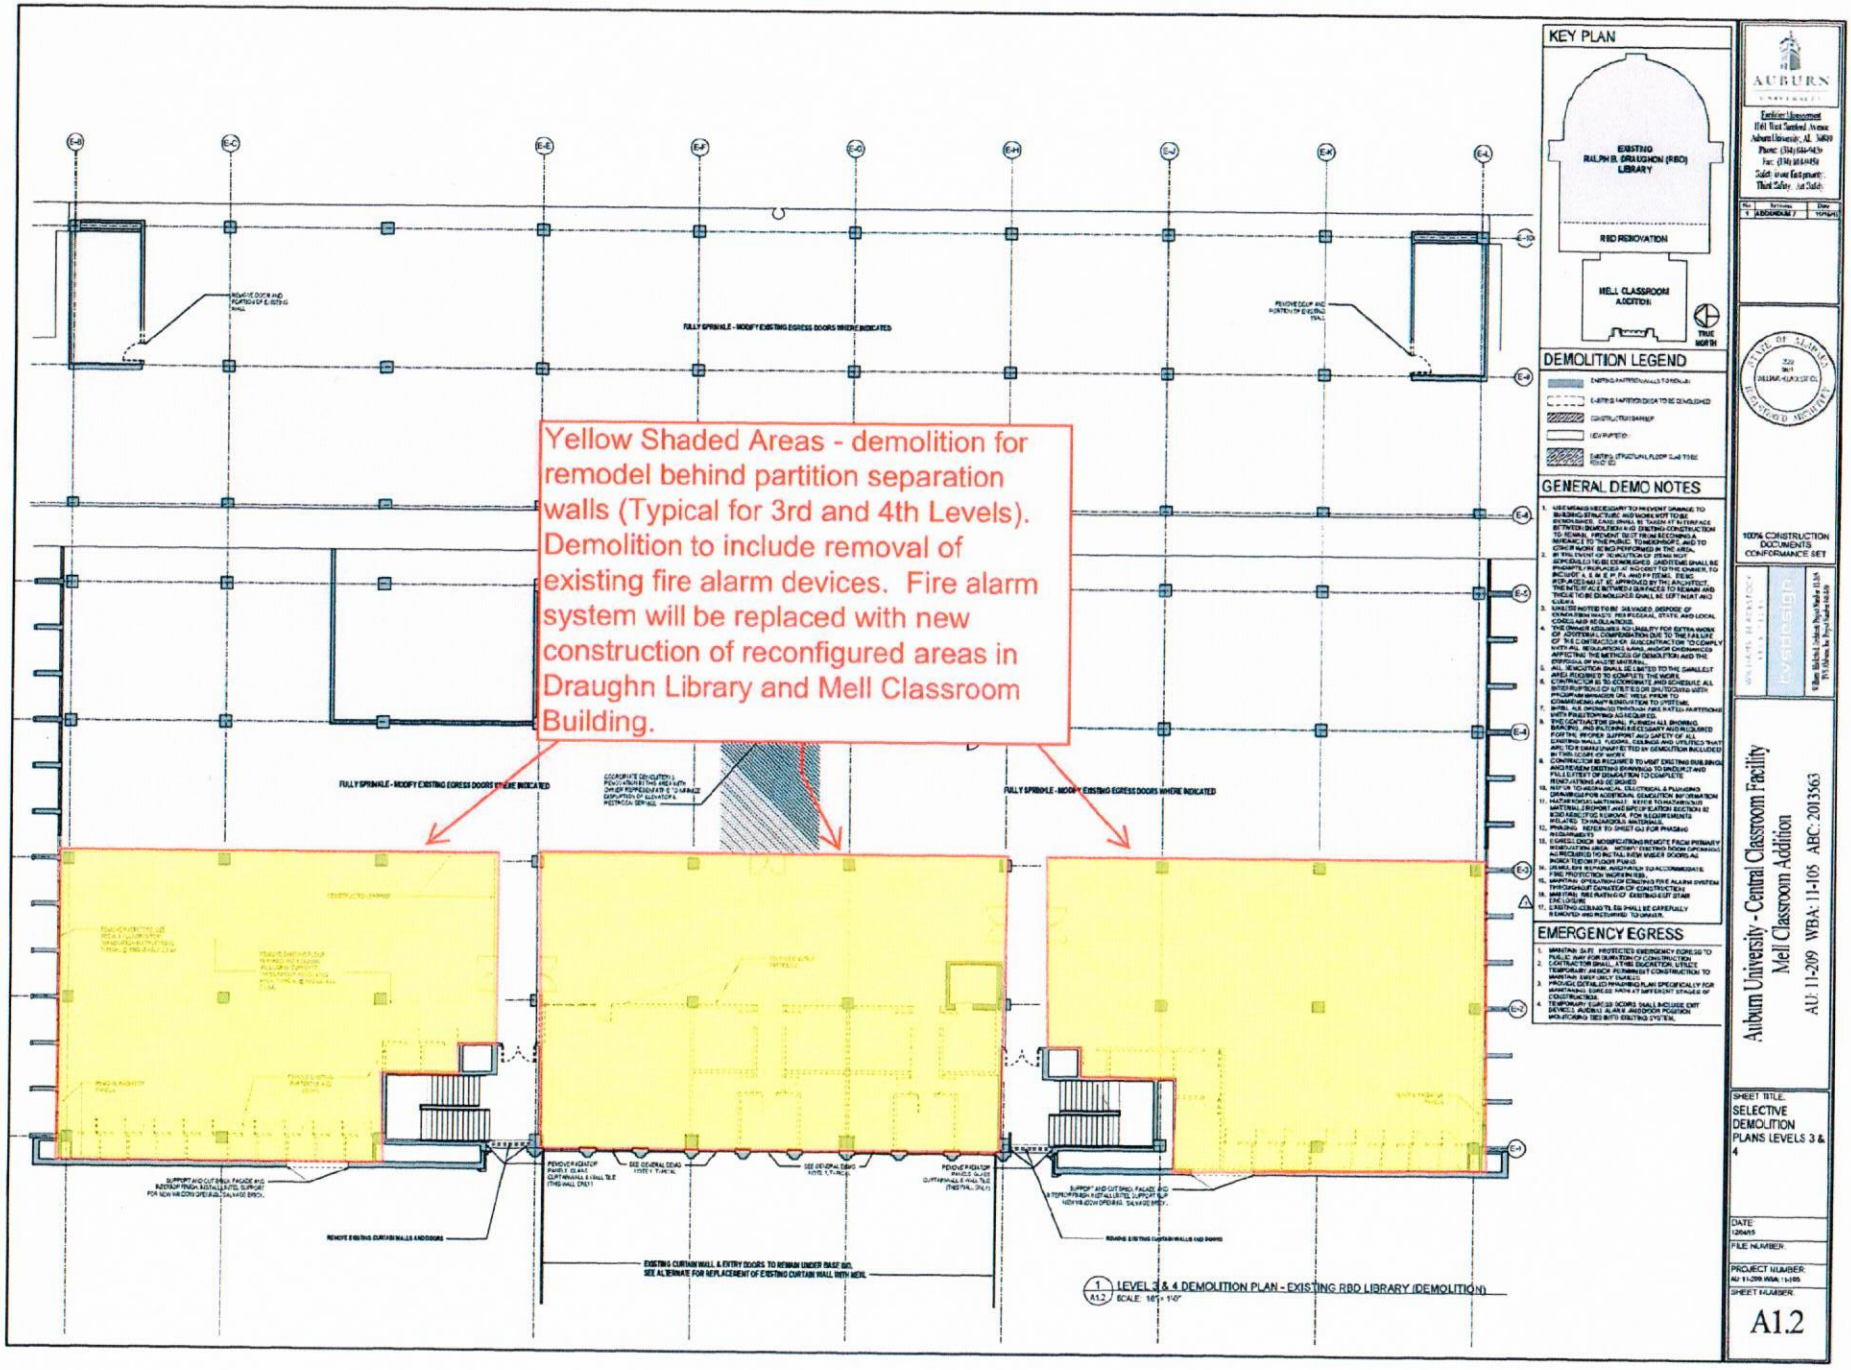
Yellow Shaded Areas - demolition for remodel behind partition separation walls (Typical for 3rd and 4th Levels). Demolition to include removal of existing fire alarm devices. Fire alarm system will be replaced with new construction of reconfigured areas in Draughn Library and Mell Classroom Building.
KEY PLAN
EXISTING RALPH B. DRAUGHON (RBD) LIBRARY
RBD RENOVATION
MELL CLASSROOM ADDITION
TRUE NORTH
DEMOLITION LEGEND
GENERAL DEMO NOTES
EMERGENCY EGRESS
FULLY SPRINKLE - MODIFY EXISTING EGRESS DOORS WHERE INDICATED
LEVEL 3 & 4 DEMOLITION PLAN - EXISTING RBD LIBRARY (DEMOLITION)
AUBURN
100% CONSTRUCTION DOCUMENTS CONFORMANCE SET
Auburn University - Central Classroom Facility
Mell Classroom Addition
AU: 11-209 WBA: 11-105 ABC: 2013563
SHEET TITLE:
SELECTIVE DEMOLITION PLANS LEVELS 3 & 4
DATE:
FILE NUMBER:
PROJECT NUMBER:
SHEET NUMBER:
A1.2