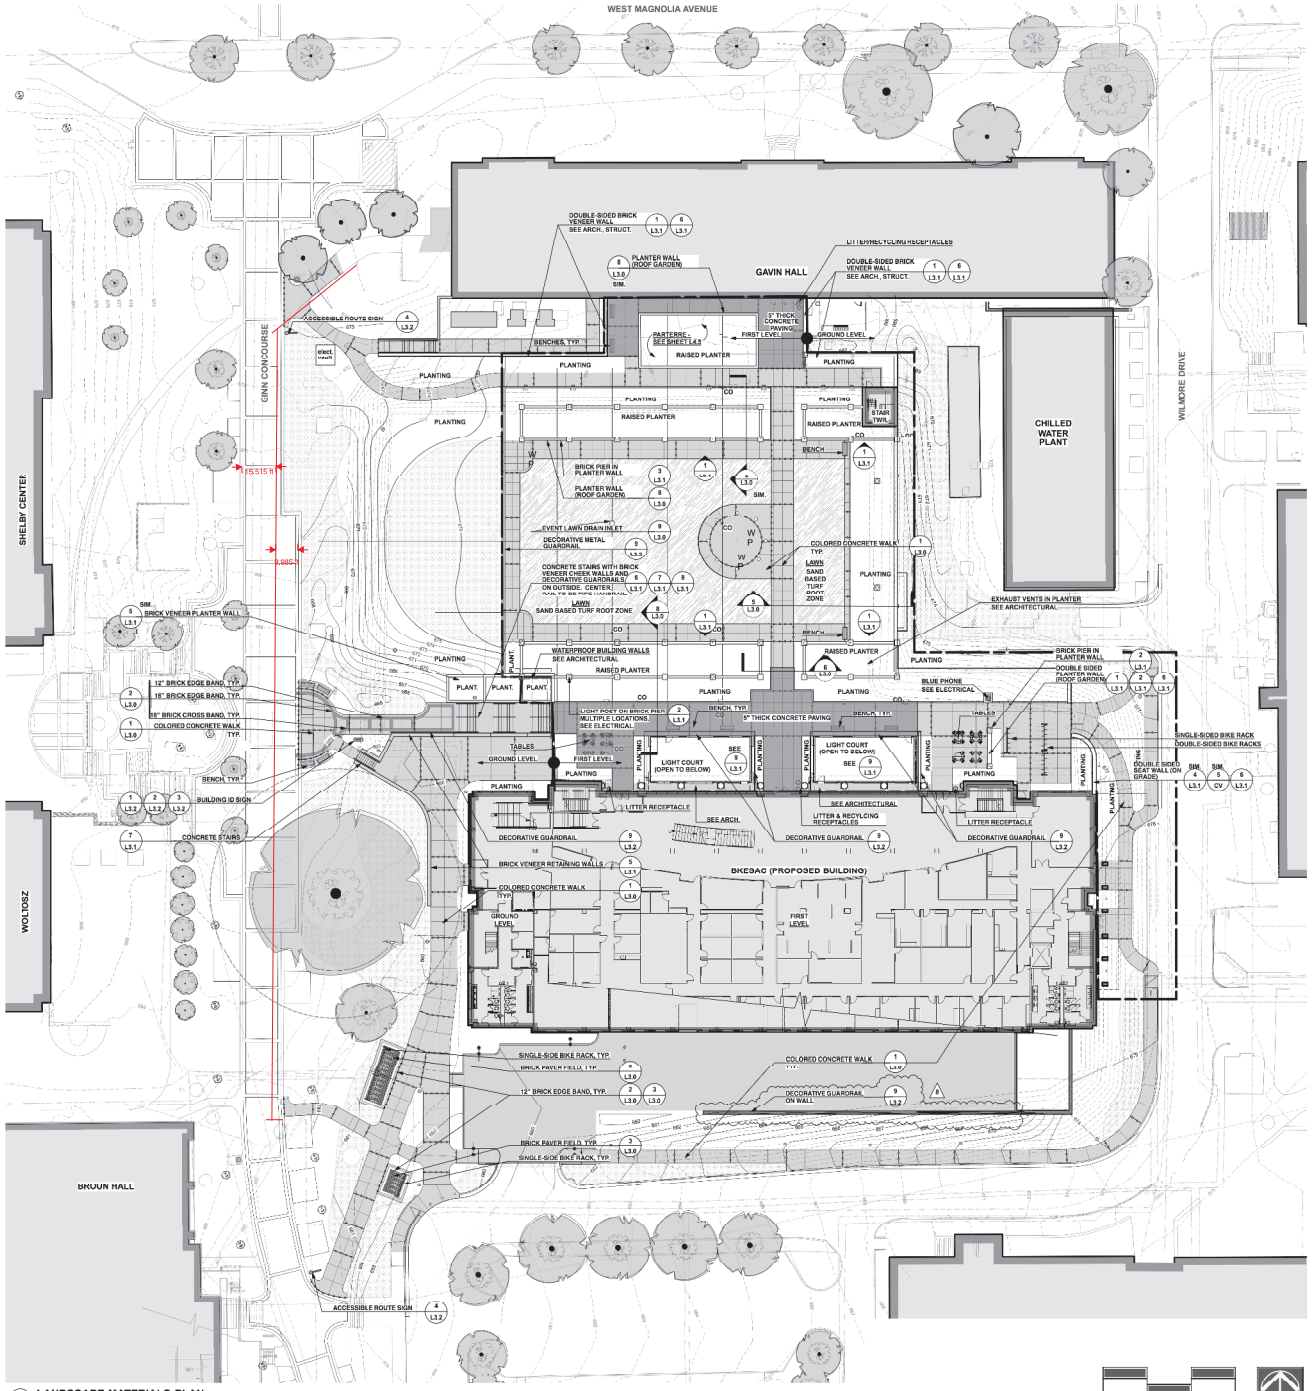

1 **LANDSCAPE MATERIALS PLAN**
SCALE: 1" = 20'

SCALE: 1" = 20'

SITE FURNISHINGS SCHEDULE

GENERAL

Install all items according to manufacturer's recommendations or printed instructions. Provide all hardware, accessories, etc., at no additional cost. Protect from damage during other work. Touch-up any scratches or other damage according to manufacturer's recommendations or printed instructions before project closeout.

BICYCLE RACK

Name: "Campus Rack 011"
Type: Single-sided 6-bicycle rack - OR -
Name: "Campus Rack 011"
Type: Double-sided 11-bicycle rack
Mounting: Surface mount
Material and Finish: Steel, polyester powdercoat
Color: Bronze
Manufacturer: Dero, 500 Washington Ave. So., Ste. 100 Minneapolis, MN 55414. (888) 337-6729
www.dero.com
Campus standard; no substitute.

BENCH

Name: "Steelsites Series Model RB-66"
Type: Decorative 6' bench
Mounting: Surface mount
Material and Finish: Steel, polyester powdercoat
Color: VSBronze
Manufacturer: Victor Stanley, Inc., P.O. Drawer 330 Dunkirk, Maryland 20754. (800) 368-2573
www.victorstanley.com
Campus standard; no substitute.

WASTE / RECYCLING RECEPTACLE

Name: "Steelsites Series Model RB-36"
Type: Decorative 36 gallon recycling receptacle
Provide labelling bands as required (see AU Design and Construction Standards, Sec. 5200).
36 gallon capacity
Mounting: Surface mount
Material and Finish: Steel, polyester powdercoat
Color: VSBronze
Manufacturer: Victor Stanley, Inc., P.O. Drawer 330 Dunkirk, Maryland 20754. (800) 368-2573
www.victorstanley.com
Campus standard; no substitute.

TABLE

Name: "35 Mingle Seating"
Type: Table with 4 fixed seats - OR -
Type: Table with 3 fixed seats (ADA compliant)
Mounting: Surface mount
Material, Tabletop: Heavy gauge steel, reinforced. "Cateria" style, with umbrella hole.
Material, Seat/Back: Perforated metal, backless
Finish: Parquent II Polyester Powdercoat
Color: Stormcloud
Manufacturer: Landscape Forms, Inc., 431 Lawndale Avenue, Kalamazoo, Michigan 49414. (800) 521-2546. www.landscapeforms.com
Basis of design.

LAYOUT & MATERIALS NOTES

1. ALL WORK WILL CONFORM TO ALL LOCAL, COUNTY AND STATE CODES AND ORDINANCES. OBTAIN ALL PERMITS, LICENSES, FEES, ETC. REQUIRED FOR EXECUTION OF WORK.
2. LAYOUT WORK AND VERIFY ALL DIMENSIONS PRIOR TO ACTUAL CONSTRUCTION. NOTIFY LANDSCAPE ARCHITECT OF ANY DISCREPANCIES. CONTRACTOR RESPONSIBLE FOR STAKING SITE LAYOUT, GRADES, AND LIMIT OF WORK. THE WORK SHALL BE STAKED BY A LICENSED SURVEYOR. DIMENSIONS ARE GIVEN FROM BACK OF CURB, FACE OF STRUCTURE, OR CENTER OF PLANTING BED.
3. CONDUCT ALL OPERATIONS TO AVOID DAMAGE TO OR DISTURBANCE OF EXISTING VEGETATION AND STRUCTURES TO REMAIN.
4. CLEAN-UP, REMOVE AND PROPERLY DISPOSE OF ALL DEBRIS, WASTE AND EXCESS CONSTRUCTION MATERIALS FOLLOWING COMPLETION AND LEAVE NEAT, CLEAN READY FOR OWNER'S USE.
5. ANY VARIATION FROM DRAWINGS OR SUBSTITUTIONS IN MATERIALS WITH THE APPROVAL OF THE LANDSCAPE ARCHITECT ONLY.
6. THE CONTRACTOR SHALL, FOR HIS OWN PROTECTION, VERIFY THE PRESENCE AND LOCATION OF ALL UTILITIES PRIOR TO COMMENCING ANY CONSTRUCTION.
7. CHECK DIMENSIONS GIVEN ARE FOR FIELD MEASUREMENT. NOTIFY LANDSCAPE ARCHITECT OF ANY DISCREPANCIES.
8. ALL UTILITY ACCESS POINTS (VALVE BOXES, METER COVERS, ETC.) TO BE RAISED OR LOWERED TO MATCH FINISHED GRADE. REUSE EXISTING COVERS OR SUPPLY NEW COVERS AS REQUIRED.
9. CLEANOUTS/CLEANOUT COVERS IN PAVING SHALL BE HEAVY DUTY, ADJUSTABLE TYPE WITH SCORATED BRONZE METAL COVERS WITH VANDAL-PROOF SCREWS, AND COATED CAST IRON BODY. ZURN ZB1400-HD VIP OR APPROVED EQUAL. SIZE AS REQUIRED FOR PIPE SIZE AND SERVICE. PLUG AND MAKE SURE CLEANOUT APPROVED BY LANDSCAPE ARCHITECT. COVERS/FRAMES SHALL BE SET PERFECTLY FLUSH IN SURROUNDING PAVING.
10. REMOVE ALL CONSTRUCTION DEBRIS AND BASE MATERIAL FROM PLANTING BEDS, ISLANDS, ETC. AND APPLY TREATMENT OF 1 QUART PER 1000 SQ. FT. OF PLANTING AREA TO PREVENT WEED GROWTH IN PLANTING AREAS. NOTIFY LANDSCAPE ARCHITECT OF UNSATISFACTORY CONDITIONS.
11. ALL EXPOSED FINISHED CONCRETE TO BE INTEGRALLY COLORED CONCRETE. USE ONLY FOR COLORING AGENTS.

JOINT LEGEND

EXPANSION JOINT
CONTROL JOINT

UTILITIES (WATER, POWER, STORM, ETC.) ARE SHOWN ON THESE PLANS FOR REFERENCE ONLY. REFER TO SURVEY AND APPROPRIATE DISCIPLINE DRAWINGS FOR APPROXIMATE LOCATIONS. CONTRACTOR TO VERIFY EXACT LOCATION AND PRESENCE OF UTILITIES PRIOR TO DIGGING OPERATIONS.

HNP landscape architecture

AUBURN UNIVERSITY

BROWN HONEL ENGINEERING STUDENT ACHIEVEMENT CENTER

152 WILMORE DR
AUBURN UNIVERSITY
ALABAMA 36849 (LEE COUNTY)

AUBURN UNIVERSITY - FACILITIES MANAGEMENT

AU # 10-107 ADOR 2010044

SMITHGROUP JJR

1700 NEW YORK AVENUE NW
SUITE 100
WASHINGTON, DC 20006
202.842.2100
www.smithgroupjjr.com

OWNER / CLIENT:
AUBURN UNIVERSITY FACILITIES MANAGEMENT
140 UNIVERSITY DRIVE
AUBURN, ALABAMA 36849-5171
334.844.4876
auburn.edu/administration/facilities

ARCHITECT:
SMITHGROUP JJR
1700 NEW YORK AVENUE NW
SUITE 100
WASHINGTON, DC 2006
202.842.2100
www.smithgroup.com

STRUCTURAL ENGINEER
STEVENS & WILKINSON
150 CAMPUS DRIVE, STREET NE, STE. 2030
ATLANTA, GEORGIA 30324
PHONE: 404.322.9000
WEBSITE: STEVENS-WILKINSON.COM

MECHANICAL ENGINEER:
SMITHGROUP JJR
1700 NEW YORK AVENUE NW
SUITE 100
WASHINGTON, DC 2006
202.842.2100
www.smithgroup.com

ELECTRICAL ENGINEER:
SMITHGROUP JJR
1700 NEW YORK AVENUE NW
SUITE 100
WASHINGTON, DC 2006
202.842.2100
www.smithgroup.com

CIVIL ENGINEER:
FOREBITE GROUP
2128 MOORES MILL ROAD, SUITE C
AUBURN, ALABAMA 36830
PHONE: 334.887.9994
WEBSITE: FG-INC.NET

LANDSCAPE ARCHITECT:
HOLCOMBE NORTON PARTNERS INC.
1814 30TH AVE S
NASHVILLE, TENNESSEE 37212
PHONE: 205.870.9936
WEBSITE: HNPSITEPLAN.COM

ISSUED FOR	REV	DATE
CONFORMANCE SET		25 AUG 2017

SEALS AND SIGNATURES

STATE OF ALABAMA
JAMES D. HONEYCUTT
NUMBER 220
REGISTERED LANDSCAPE ARCHITECT

KEYPLAN

SHEET TITLE
LANDSCAPE MATERIALS PLAN

HNP No. C14015

PROJECT NUMBER
CD

SHEET NUMBER
L1.0

Plot Date: 8/16/17 10:12:12 AM