ROOM CATEGORY

	AREA	QTY
400-Study Facilities	102	1
900-Residential Facilities	9,420	86
Non-Assignable Areas	2,804	25
TOTAL:	12,326	112
Floor Gross:	14,163	

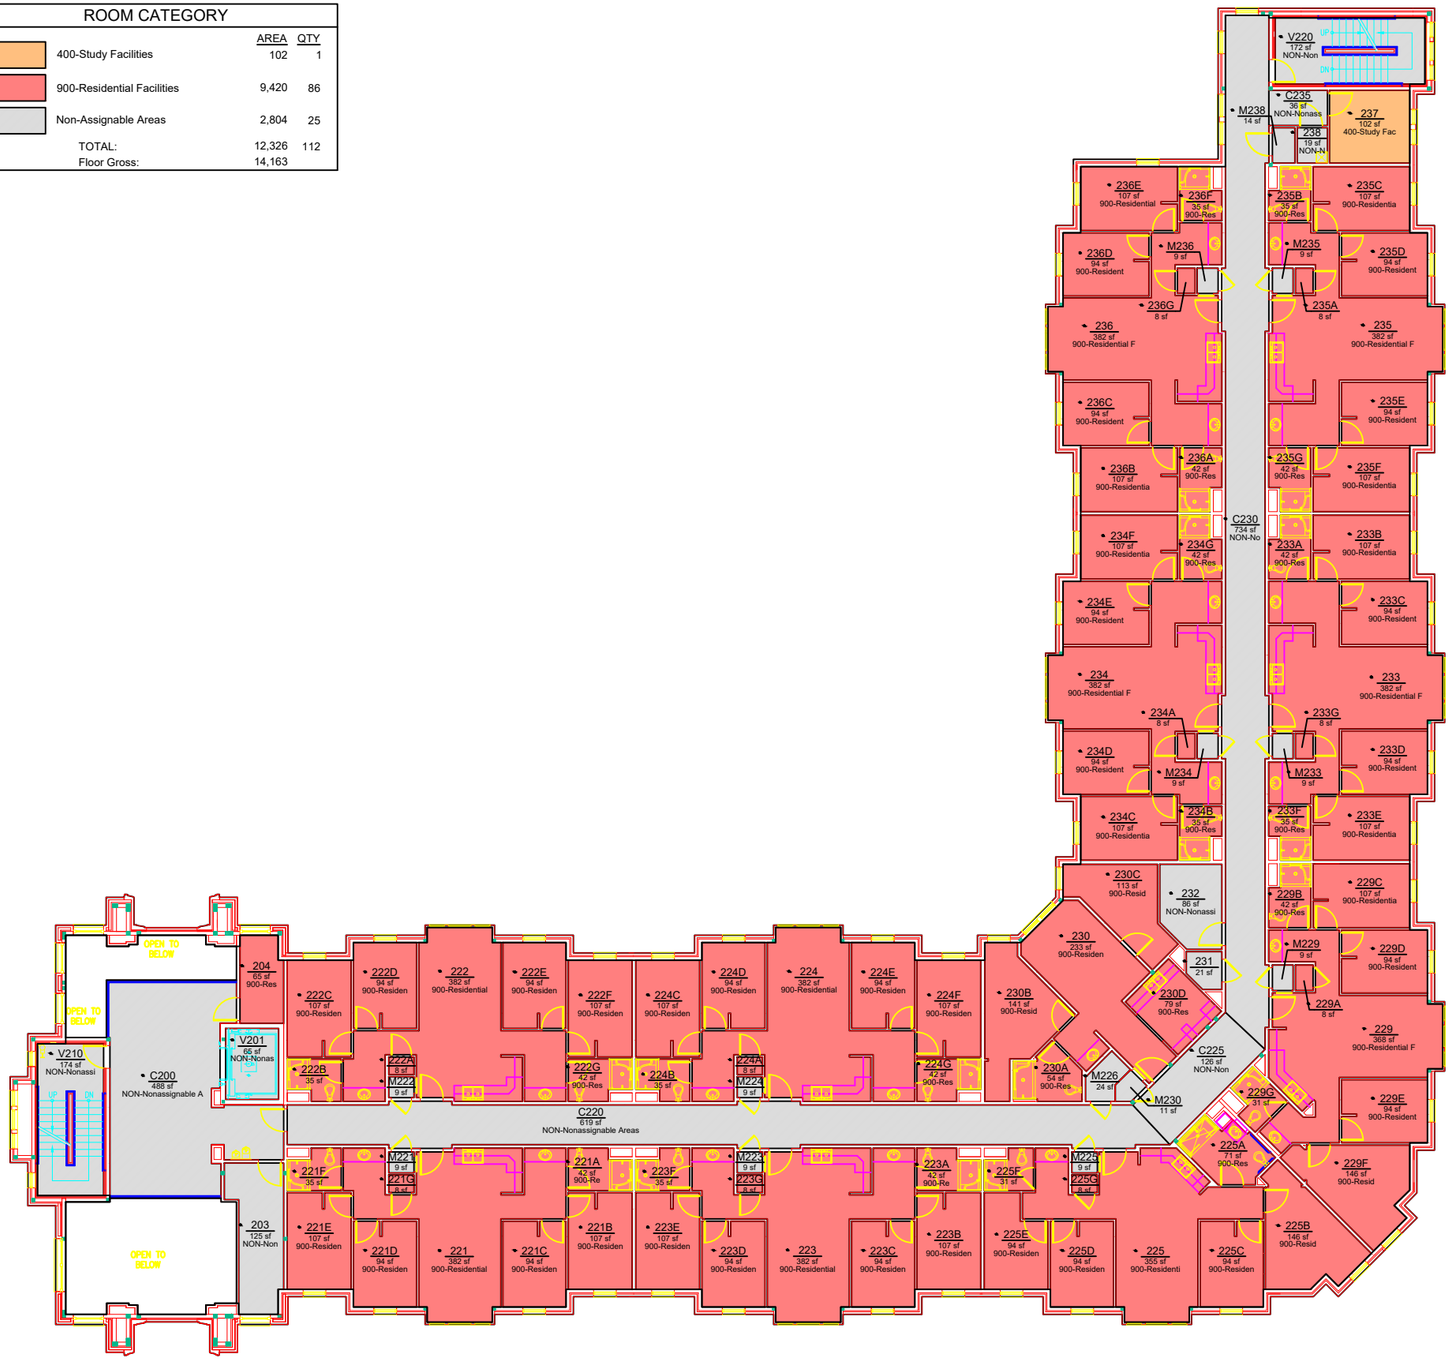

ROOM	ROOM CATEGORY
203	NON-Nonassignable Areas
204	900-Residential Facilities
221	900-Residential Facilities
221A	900-Residential Facilities
221B	900-Residential Facilities
221C	900-Residential Facilities
221D	900-Residential Facilities
221E	900-Residential Facilities
221F	900-Residential Facilities
221G	900-Residential Facilities
222	900-Residential Facilities
222A	900-Residential Facilities
222B	900-Residential Facilities
222C	900-Residential Facilities
222D	900-Residential Facilities
222E	900-Residential Facilities
222F	900-Residential Facilities
222G	900-Residential Facilities
223	900-Residential Facilities
223A	900-Residential Facilities
223B	900-Residential Facilities
223C	900-Residential Facilities
223D	900-Residential Facilities
223E	900-Residential Facilities
223F	900-Residential Facilities
223G	900-Residential Facilities
224	900-Residential Facilities
224A	900-Residential Facilities
224B	900-Residential Facilities
224C	900-Residential Facilities
224D	900-Residential Facilities
224E	900-Residential Facilities
224F	900-Residential Facilities
224G	900-Residential Facilities
225	900-Residential Facilities
225A	900-Residential Facilities
225B	900-Residential Facilities
225C	900-Residential Facilities
225D	900-Residential Facilities
225E	900-Residential Facilities
225F	900-Residential Facilities
225G	900-Residential Facilities
229	900-Residential Facilities
229A	900-Residential Facilities
229B	900-Residential Facilities
229C	900-Residential Facilities
229D	900-Residential Facilities
229E	900-Residential Facilities
229F	900-Residential Facilities
229G	900-Residential Facilities
230	900-Residential Facilities
230A	900-Residential Facilities
230B	900-Residential Facilities
230C	900-Residential Facilities
230D	900-Residential Facilities
231	NON-Nonassignable Areas
232	NON-Nonassignable Areas
233	900-Residential Facilities
233A	900-Residential Facilities
233B	900-Residential Facilities
233C	900-Residential Facilities
233D	900-Residential Facilities
233E	900-Residential Facilities
233F	900-Residential Facilities
233G	900-Residential Facilities
234	900-Residential Facilities
234A	900-Residential Facilities
234B	900-Residential Facilities
234C	900-Residential Facilities
234D	900-Residential Facilities
234E	900-Residential Facilities
234F	900-Residential Facilities
234G	900-Residential Facilities
235	900-Residential Facilities
235A	900-Residential Facilities
235B	900-Residential Facilities
235C	900-Residential Facilities
235D	900-Residential Facilities
235E	900-Residential Facilities
235F	900-Residential Facilities
235G	900-Residential Facilities
236	900-Residential Facilities
236A	900-Residential Facilities
236B	900-Residential Facilities
236C	900-Residential Facilities
236D	900-Residential Facilities
236E	900-Residential Facilities
236F	900-Residential Facilities
236G	900-Residential Facilities
237	400-Study Facilities
238	NON-Nonassignable Areas
C200	NON-Nonassignable Areas
C225	NON-Nonassignable Areas
C230	NON-Nonassignable Areas
C235	NON-Nonassignable Areas
M221	NON-Nonassignable Areas
M222	NON-Nonassignable Areas
M223	NON-Nonassignable Areas
M224	NON-Nonassignable Areas
M225	NON-Nonassignable Areas
M226	NON-Nonassignable Areas
M229	NON-Nonassignable Areas
M230	NON-Nonassignable Areas
M233	NON-Nonassignable Areas
M234	NON-Nonassignable Areas
M235	NON-Nonassignable Areas
M236	NON-Nonassignable Areas
M238	NON-Nonassignable Areas
V201	NON-Nonassignable Areas
V210	NON-Nonassignable Areas
V220	NON-Nonassignable Areas

End of chart

AUBURN UNIVERSITY

Office of the University Architect
Facilities Management
1161 West Samford Ave., Building 1
Auburn, AL 36849

ROOM CATEGORY

Eagle Residence Hall

LEVEL: 02

Building No.: AA_R0402
File Name: AA_R0402_02
Last Export: 08/13/2015
Report Created By: Ellen Doyle
Report Date: 09/10/2018