ROOM CATEGORY

	AREA	QTY
400-Study Facilities	102	1
900-Residential Facilities	9,903	89
Non-Assignable Areas	2,942	27
TOTAL:	12,947	117
Floor Gross:	14,697	

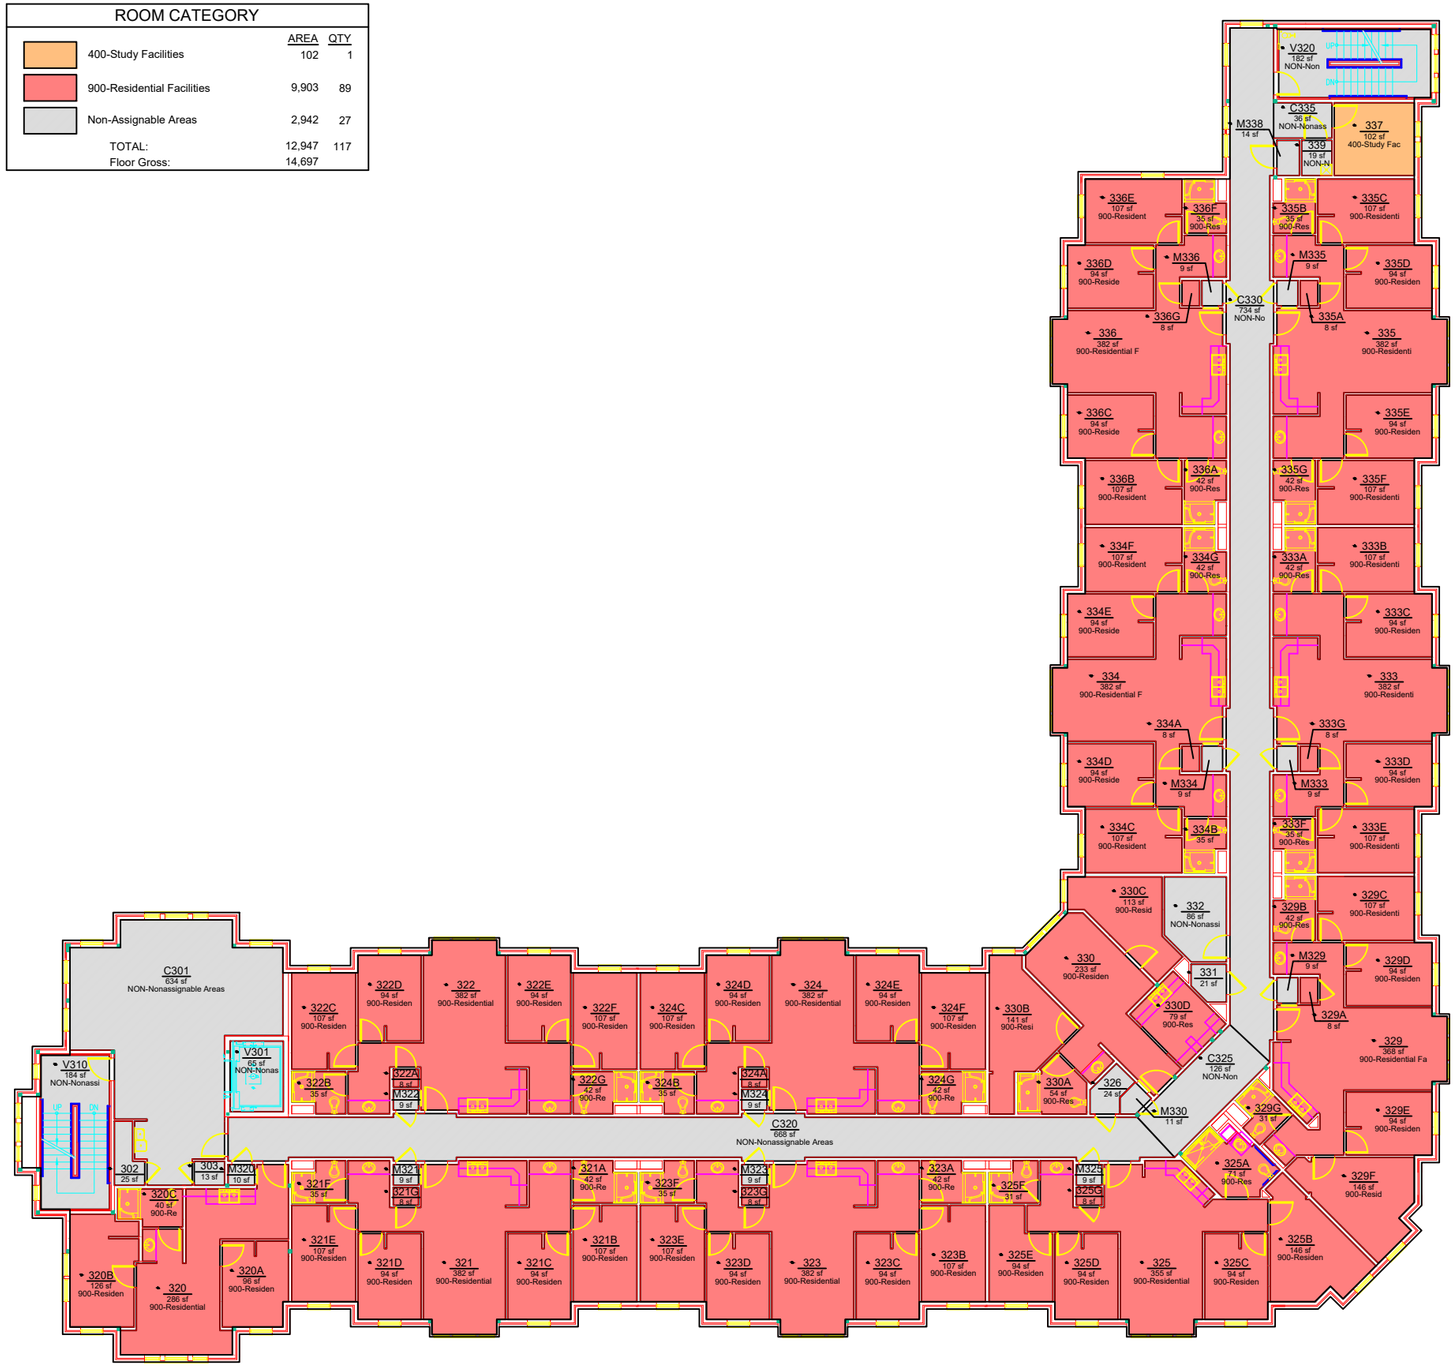

ROOM	ROOM CATEGORY
302	NON-Nonassignable Areas
303	NON-Nonassignable Areas
320	900-Residential Facilities
320A	900-Residential Facilities
320B	900-Residential Facilities
320C	900-Residential Facilities
321	900-Residential Facilities
321A	900-Residential Facilities
321B	900-Residential Facilities
321C	900-Residential Facilities
321D	900-Residential Facilities
321E	900-Residential Facilities
321F	900-Residential Facilities
321G	900-Residential Facilities
322	900-Residential Facilities
322A	900-Residential Facilities
322B	900-Residential Facilities
322C	900-Residential Facilities
322D	900-Residential Facilities
322E	900-Residential Facilities
322F	900-Residential Facilities
322G	900-Residential Facilities
323	900-Residential Facilities
323A	900-Residential Facilities
323B	900-Residential Facilities
323C	900-Residential Facilities
323D	900-Residential Facilities
323E	900-Residential Facilities
323F	900-Residential Facilities
323G	900-Residential Facilities
324	900-Residential Facilities
324A	900-Residential Facilities
324B	900-Residential Facilities
324C	900-Residential Facilities
324D	900-Residential Facilities
324E	900-Residential Facilities
324F	900-Residential Facilities
324G	900-Residential Facilities
325	900-Residential Facilities
325A	900-Residential Facilities
325B	900-Residential Facilities
325C	900-Residential Facilities
325D	900-Residential Facilities
325E	900-Residential Facilities
325F	900-Residential Facilities
325G	900-Residential Facilities
326	NON-Nonassignable Areas
329	900-Residential Facilities
329A	900-Residential Facilities
329B	900-Residential Facilities
329C	900-Residential Facilities
329D	900-Residential Facilities
329E	900-Residential Facilities
329F	900-Residential Facilities
329G	900-Residential Facilities
330	900-Residential Facilities
330A	900-Residential Facilities
330B	900-Residential Facilities
330C	900-Residential Facilities
330D	900-Residential Facilities
331	NON-Nonassignable Areas
332	NON-Nonassignable Areas
333	900-Residential Facilities
333A	900-Residential Facilities
333B	900-Residential Facilities
333C	900-Residential Facilities
333D	900-Residential Facilities
333E	900-Residential Facilities
333F	900-Residential Facilities
333G	900-Residential Facilities
334	900-Residential Facilities
334A	900-Residential Facilities
334B	900-Residential Facilities
334C	900-Residential Facilities
334D	900-Residential Facilities
334E	900-Residential Facilities
334F	900-Residential Facilities
334G	900-Residential Facilities
335	900-Residential Facilities
335A	900-Residential Facilities
335B	900-Residential Facilities
335C	900-Residential Facilities
335D	900-Residential Facilities
335E	900-Residential Facilities
335F	900-Residential Facilities
335G	900-Residential Facilities
336	900-Residential Facilities
336A	900-Residential Facilities
336B	900-Residential Facilities
336C	900-Residential Facilities
336D	900-Residential Facilities
336E	900-Residential Facilities
336F	900-Residential Facilities
336G	900-Residential Facilities
337	400-Study Facilities
339	NON-Nonassignable Areas
C325	NON-Nonassignable Areas
C330	NON-Nonassignable Areas
C335	NON-Nonassignable Areas
M320	NON-Nonassignable Areas
M321	NON-Nonassignable Areas
M322	NON-Nonassignable Areas
M323	NON-Nonassignable Areas
M324	NON-Nonassignable Areas
M325	NON-Nonassignable Areas
M329	NON-Nonassignable Areas
M330	NON-Nonassignable Areas
M333	NON-Nonassignable Areas
M334	NON-Nonassignable Areas
M335	NON-Nonassignable Areas
M336	NON-Nonassignable Areas

ROOM	ROOM CATEGORY
M338	NON-Nonassignable Areas
V301	NON-Nonassignable Areas
V310	NON-Nonassignable Areas
V320	NON-Nonassignable Areas

End of chart

AUBURN UNIVERSITY

Office of the University Architect
Facilities Management
1161 West Samford Ave., Building 1
Auburn, AL 36849

ROOM CATEGORY

Eagle Residence Hall

LEVEL: 03

Building No.: AA_R0402
File Name: AA_R0402_03
Last Export: 08/13/2015
Report Created By: Ellen Doyle
Report Date: 09/10/2018