ROOM CATEGORY

	AREA	QTY
300-Office Facilities	5,731	23
600-General Use Facilities	5,383	9
700-Support Facilities	581	2
Non-Assignable Areas	6,580	34
TOTAL:	**18,275**	**68**
Floor Gross:	19,807	

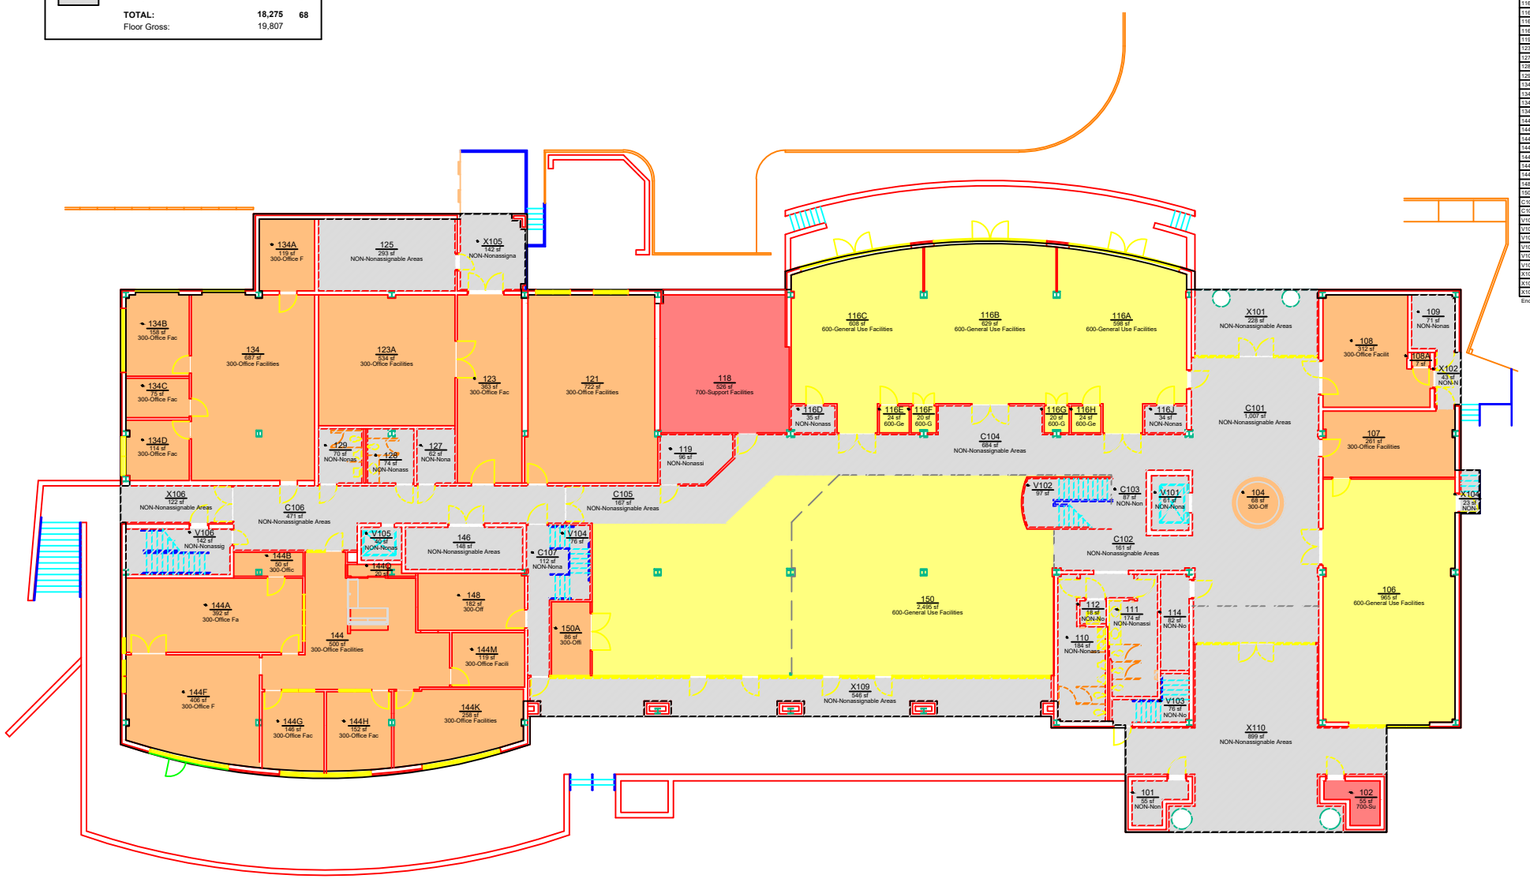

ROOM	ROOM CATEGORY
101	NON-Nonassignable Areas
102	700-Support Facilities
104	300-Office Facilities
108	300-Office Facilities
108A	300-Office Facilities
109	NON-Nonassignable Areas
110	NON-Nonassignable Areas
111	NON-Nonassignable Areas
112	NON-Nonassignable Areas
114	NON-Nonassignable Areas
116D	NON-Nonassignable Areas
116E	600-General Use Facilities
116F	600-General Use Facilities
116G	600-General Use Facilities
116H	600-General Use Facilities
116J	NON-Nonassignable Areas
119	NON-Nonassignable Areas
123	300-Office Facilities
127	NON-Nonassignable Areas
128	NON-Nonassignable Areas
129	NON-Nonassignable Areas
134A	300-Office Facilities
134B	300-Office Facilities
134C	300-Office Facilities
134D	300-Office Facilities
144A	300-Office Facilities
144B	300-Office Facilities
144F	300-Office Facilities
144G	300-Office Facilities
144H	300-Office Facilities
144M	300-Office Facilities
144K	300-Office Facilities
146	300-Office Facilities
150A	300-Office Facilities
C103	NON-Nonassignable Areas
C107	NON-Nonassignable Areas
V101	NON-Nonassignable Areas
V102	NON-Nonassignable Areas
V103	NON-Nonassignable Areas
V104	NON-Nonassignable Areas
V105	NON-Nonassignable Areas
V106	NON-Nonassignable Areas
X102	NON-Nonassignable Areas
X104	NON-Nonassignable Areas
X105	NON-Nonassignable Areas

End of chart

AUBURN UNIVERSITY

Office of the University Architect
Facilities Management
1161 West Samford Ave., Building 1
Auburn, AL 36849

ROOM CATEGORY

Alumni Center

Level: 01

Building No.: AA_Y0602
File Name: AA_Y0602_01
Last Export: 07/27/2021
Report Created By: Ellen Doyle
Report Date: 04/18/2022