COLLEGE / DIVISION	AREA	QTY
123	12,091	20
Nonassignable Areas	7,120	19
TOTAL:	**19,211**	**39**
Floor Gross:	21,816	

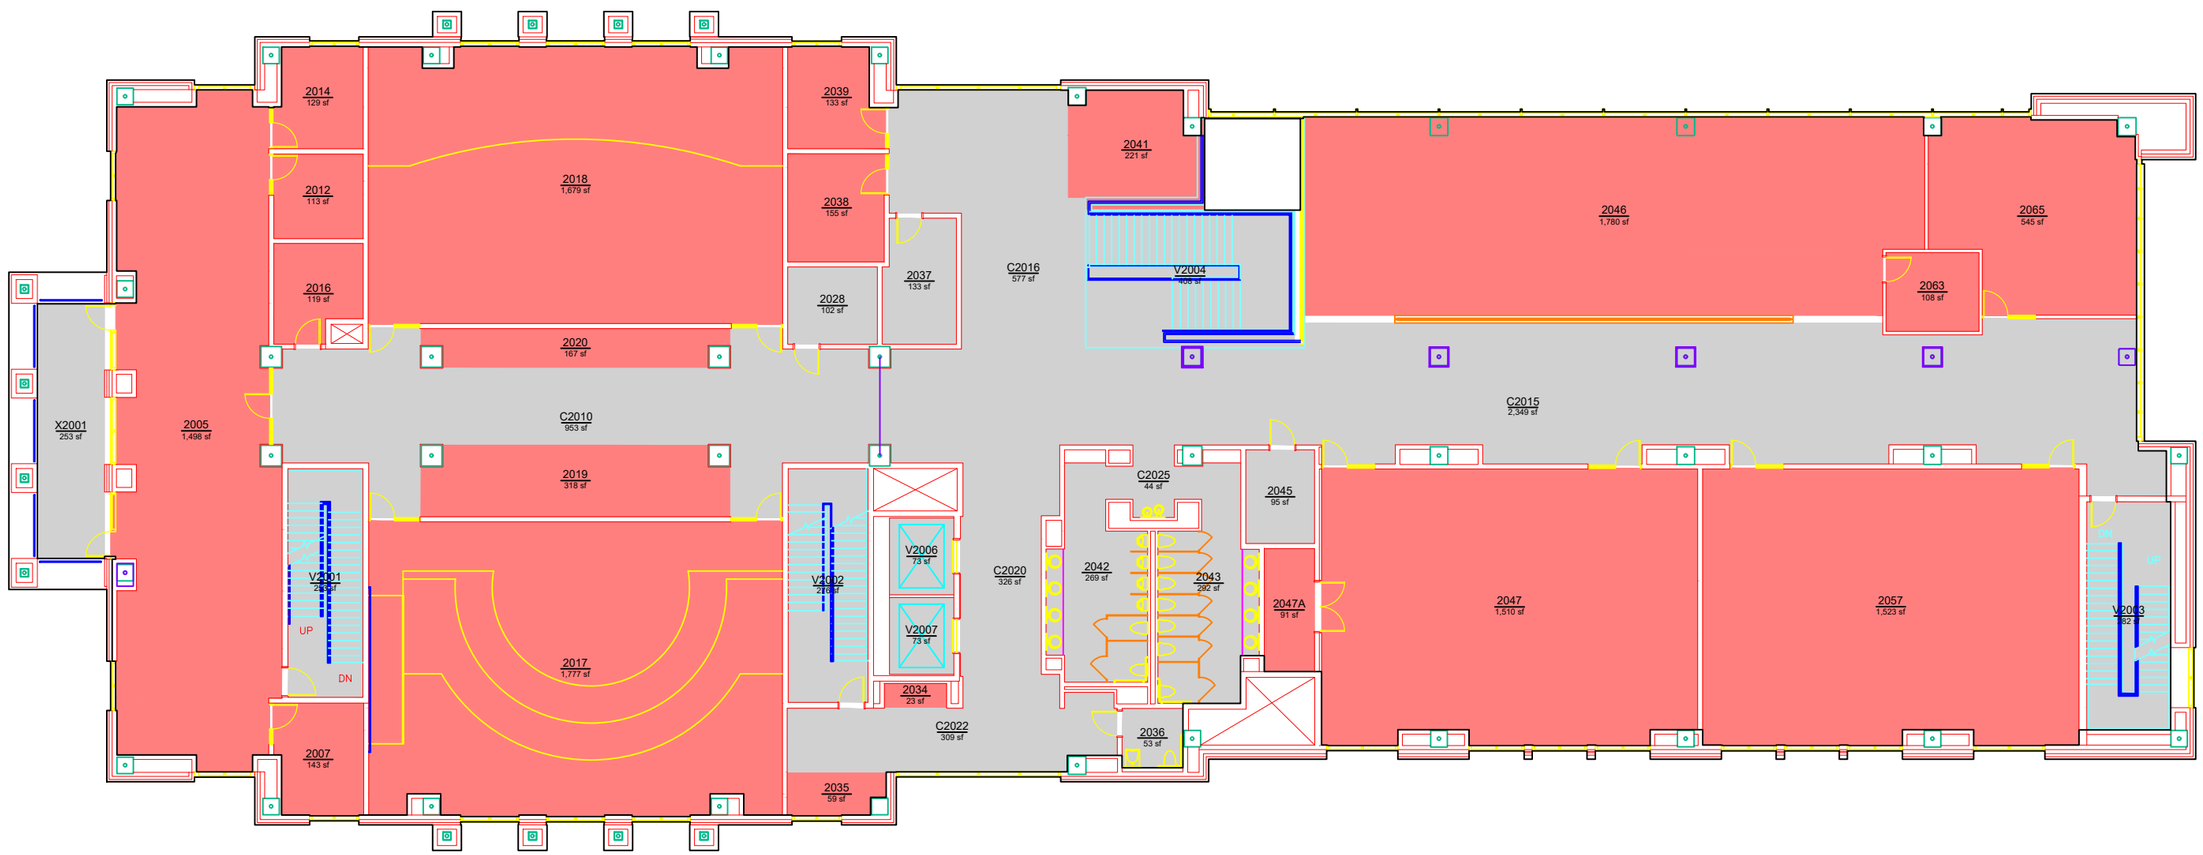

AUBURN UNIVERSITY

Campus Planning & Space Management
Facilities Management
1161 West Samford Ave, Building 1
Auburn, AL 36849

COLLEGE / DIVISION

HORTON-HARDGRAVE HALL

LEVEL: 02

Building No.: AA_T0203
File Name: AA_T0203_02
Last Export: 05/30/2023
Report Created By: Hongbiao Wang
Report Date: 05/19/2025