DEPARTMENT

	AREA	QTY
00000 - Nonassignable Areas	11,810	46
15000 - Pharmacy Admin	15,294	39
15060 - Pharmacy Practice	2,898	22
TOTAL:	**30,002**	**107**
Floor Gross:	35,358	

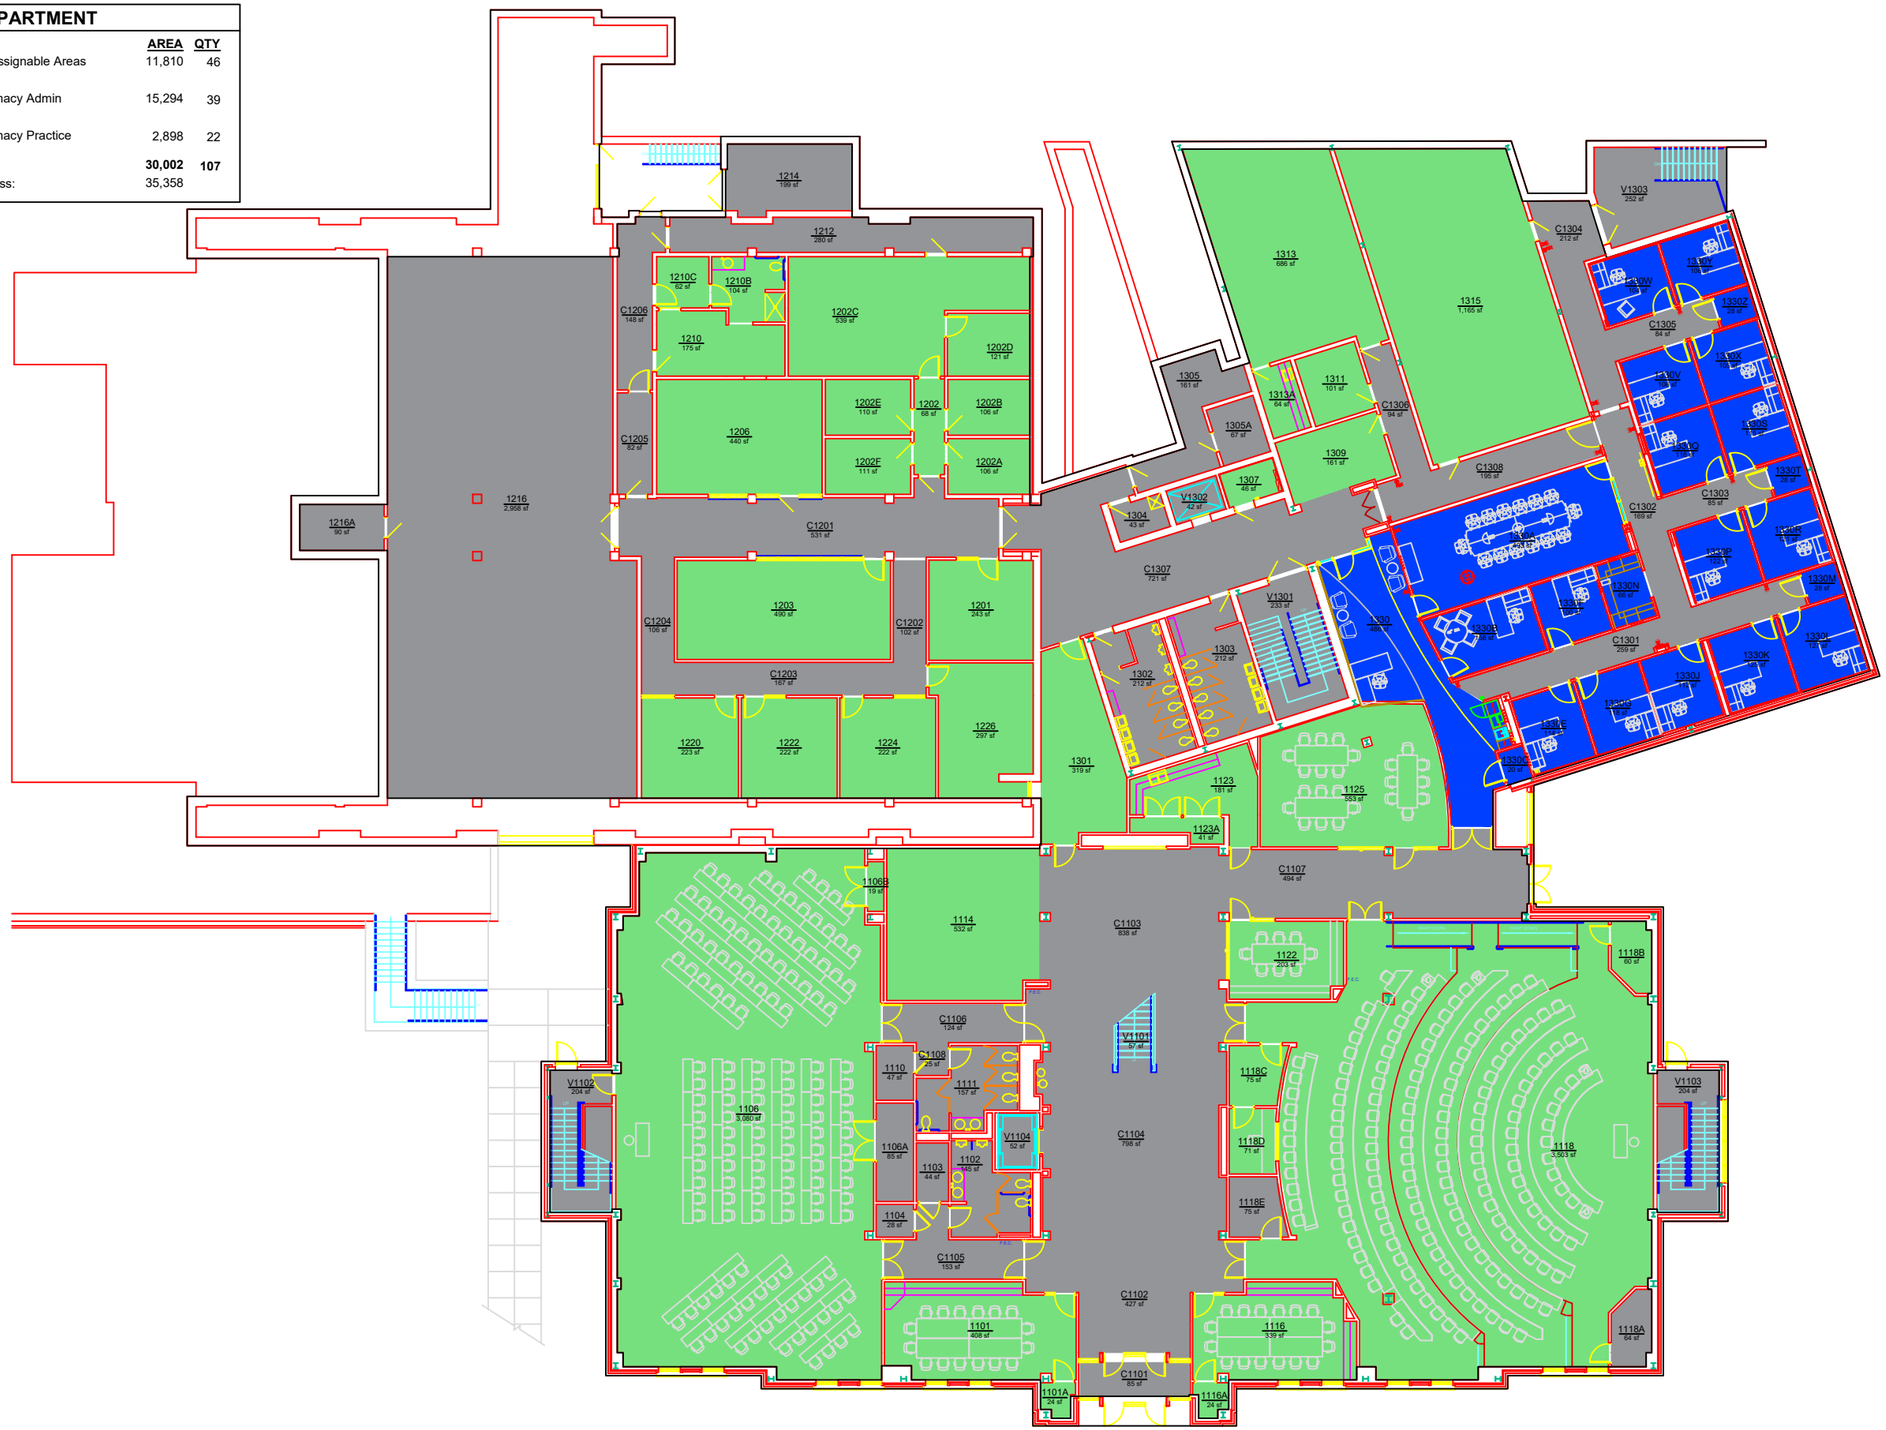

AUBURN UNIVERSITY

Campus Planning & Space Management
Facilities Management
1161 West Samford Ave, Building 1
Auburn, AL 36849

DEPARTMENT

WALKER BUILDING

LEVEL: 01

Building No.: AA_U0303
File Name: AA_U0303_01
Last Export: 05/31/2023
Report Created By: Hongbiao Wang
Report Date: 05/20/2025