| DEPARTMENT | | | |
|---|---|---|---|
| | | AREA | QTY |
| | 00000 - Nonassignable Areas | 18,657 | 53 |
| | 13330 - AU Performing Arts Center | 21,652 | 63 |
| | **TOTAL:** | **40,309** | **116** |
| | Floor Gross: | 47,983 | |

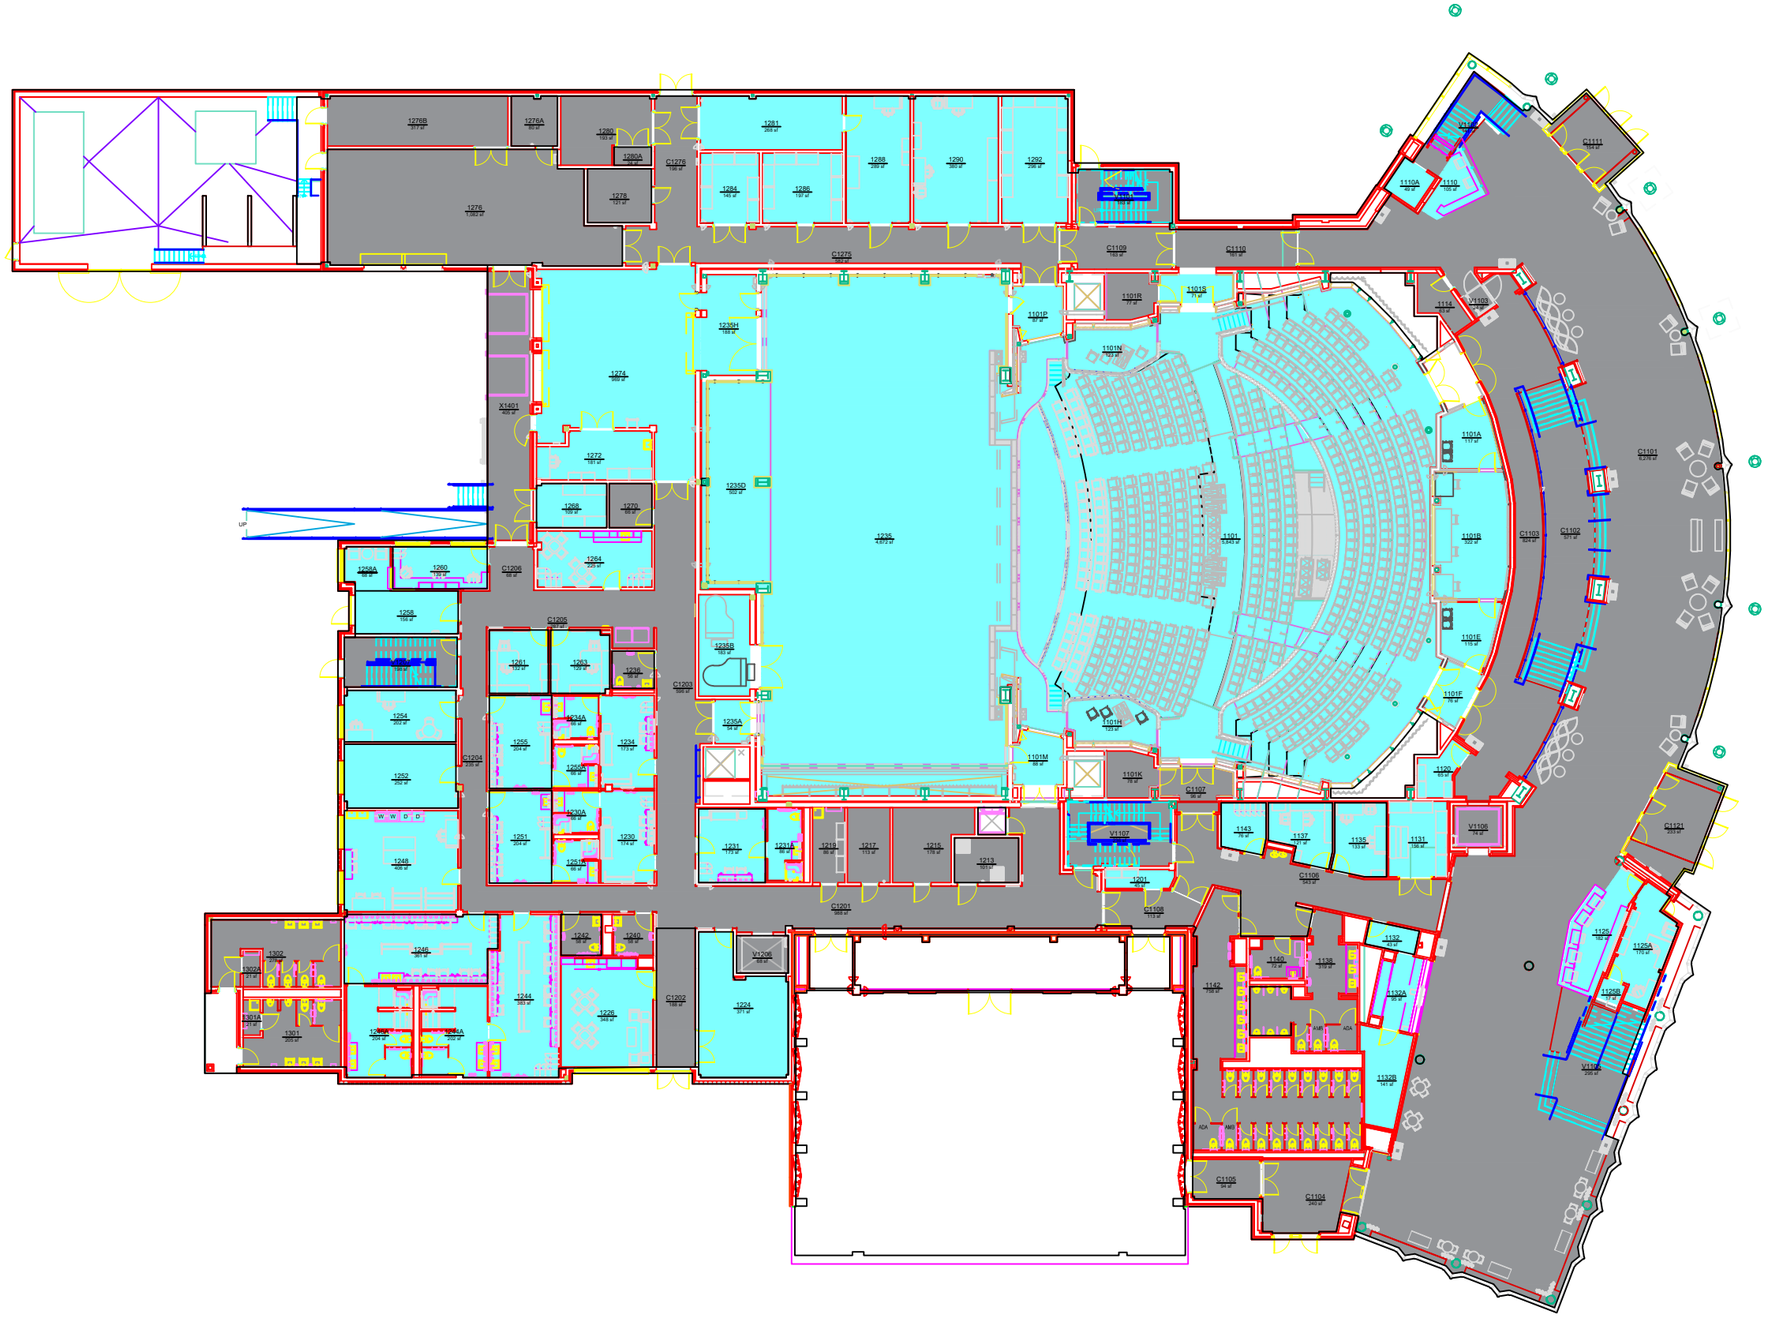


AUBURN UNIVERSITY

Campus Planning & Space Management
Facilities Management
1161 West Samford Ave, Building 1
Auburn, AL 36849


DEPARTMENT

# JAY AND SUSIE GOGUE PERFORMING ARTS CENTER (GPAC)

LEVEL: 01

**Building No.:** AA_V1507
**File Name:** AA_V1507_01
**Last Export:** 05/11/2023
**Report Created By:** Ellen Doyle
**Report Date:** 04/29/2025