DEPARTMENT

	AREA	QTY
00000 - Nonassignable Areas	13,284	30
13330 - AU Performing Arts Center	5,799	35
TOTAL:	**19,083**	**65**
Floor Gross:	26,522	

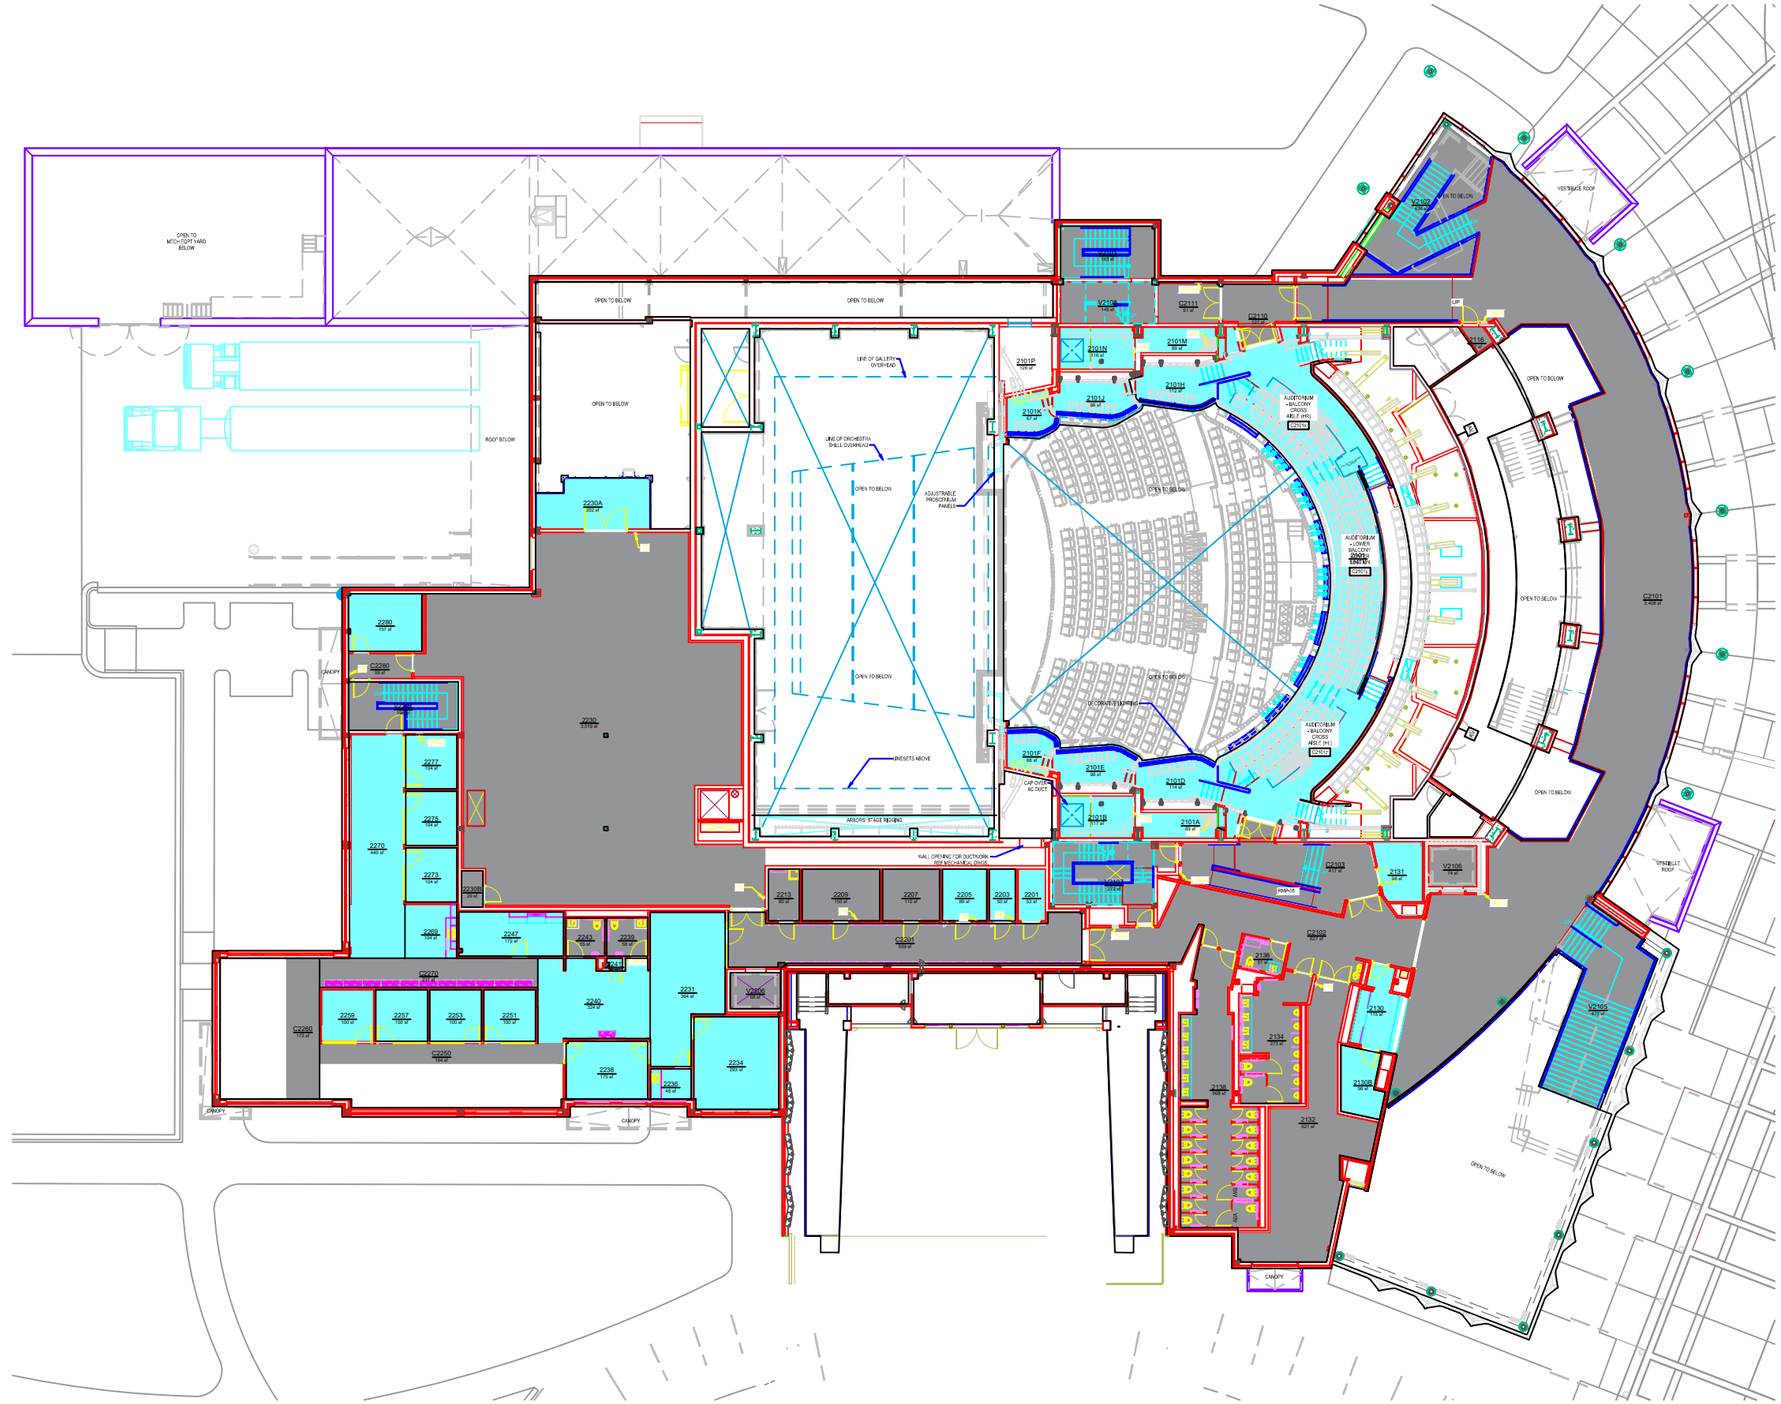

AUBURN UNIVERSITY

Campus Planning & Space Management
Facilities Management
1161 West Samford Ave, Building 1
Auburn, AL 36849

DEPARTMENT

JAY AND SUSIE GOGUE PERFORMING ARTS CENTER (GPAC)

LEVEL: 02

Building No.: AA_V1507
File Name: AA_V1507_02
Last Export: 05/11/2023
Report Created By: Ellen Doyle
Report Date: 04/29/2025