ORGANIZATION

	AREA	QTY
000000 - NONASSIGNABLE AREAS	3,760	17
172400 - EXTERNAL ENGAGEMENT AND SUPPORT	3,323	18
174200 - THE INTELLECTUAL PROPERTY EXCHANGE	3,911	22
999101 - ARTF - SUITE 101	1,795	12
TOTAL:	**12,789**	**69**
Floor Gross:	14,529	

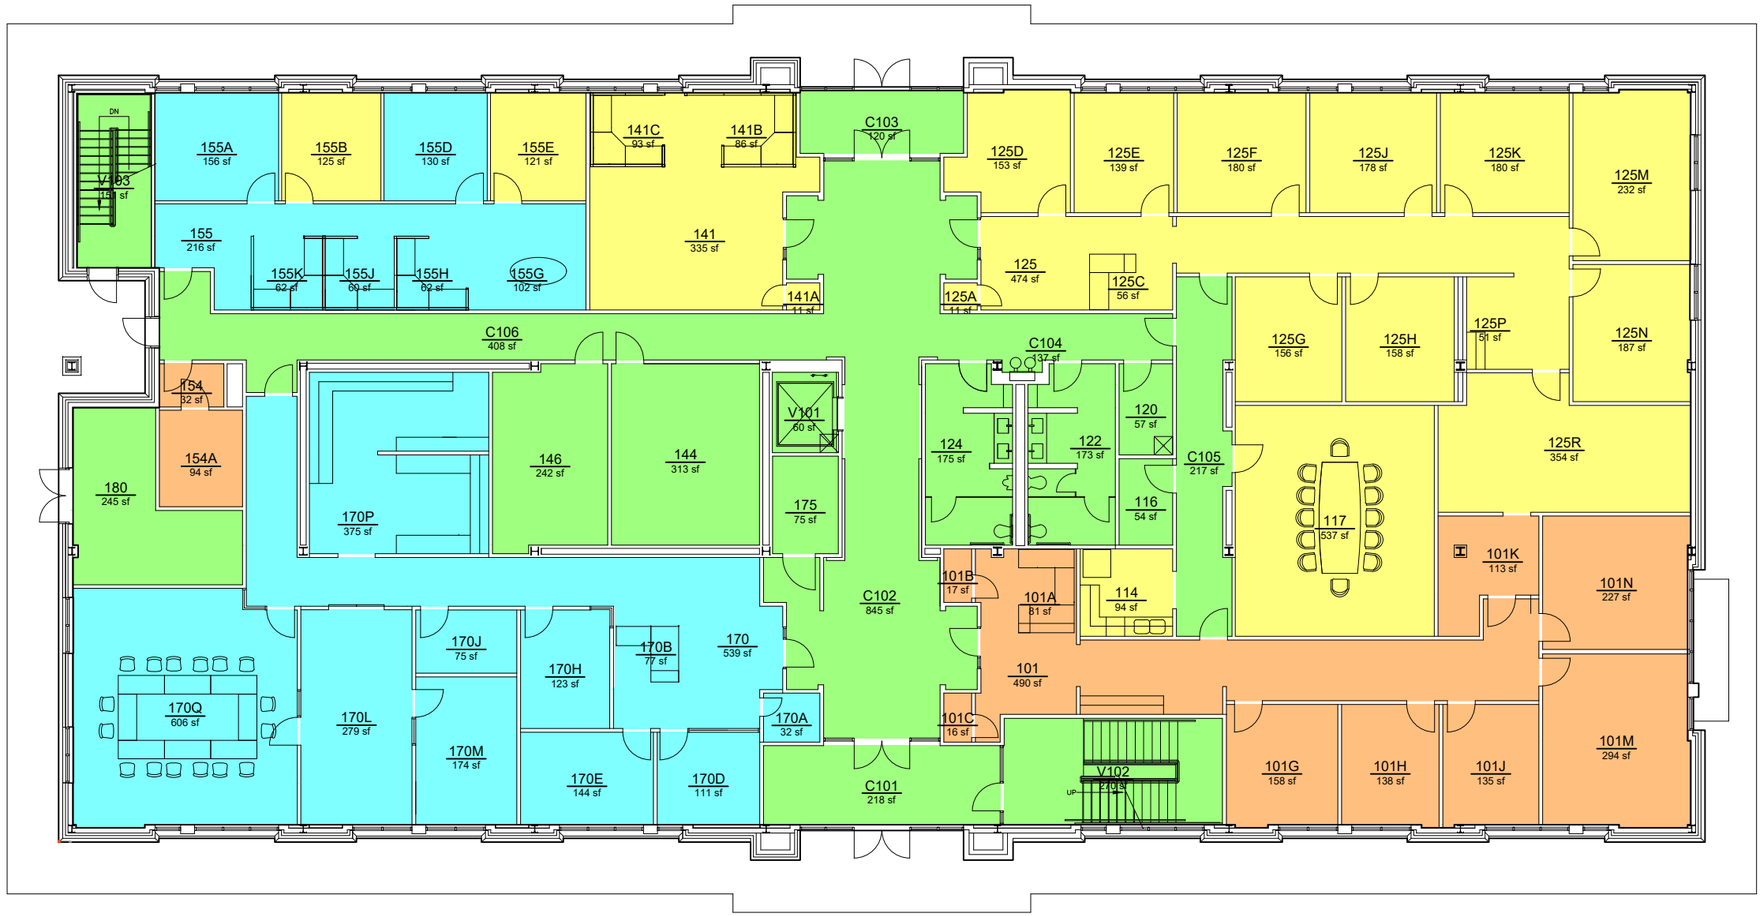

AUBURN UNIVERSITY

Campus Planning & Space Management
Facilities Management
1161 West Samford Ave, Building 1
Auburn, AL 36849

ORGANIZATION

ARTF BUILDING

LEVEL: 01

Building No.: AA_Q1701
File Name: AA_Q1701_01
Last Export: 10/27/2023
Report Created By: Amie Patterson
Report Date: 05/20/2025