## ORGANIZATION

| | AREA | QTY |
|---|---|---|
| 000000 - NONASSIGNABLE AREAS | 13,284 | 30 |
| 133300 - AU PERFORMING ARTS CENTER | 5,799 | 35 |
| **TOTAL:** | **19,083** | **65** |
| Floor Gross: | 26,522 | |

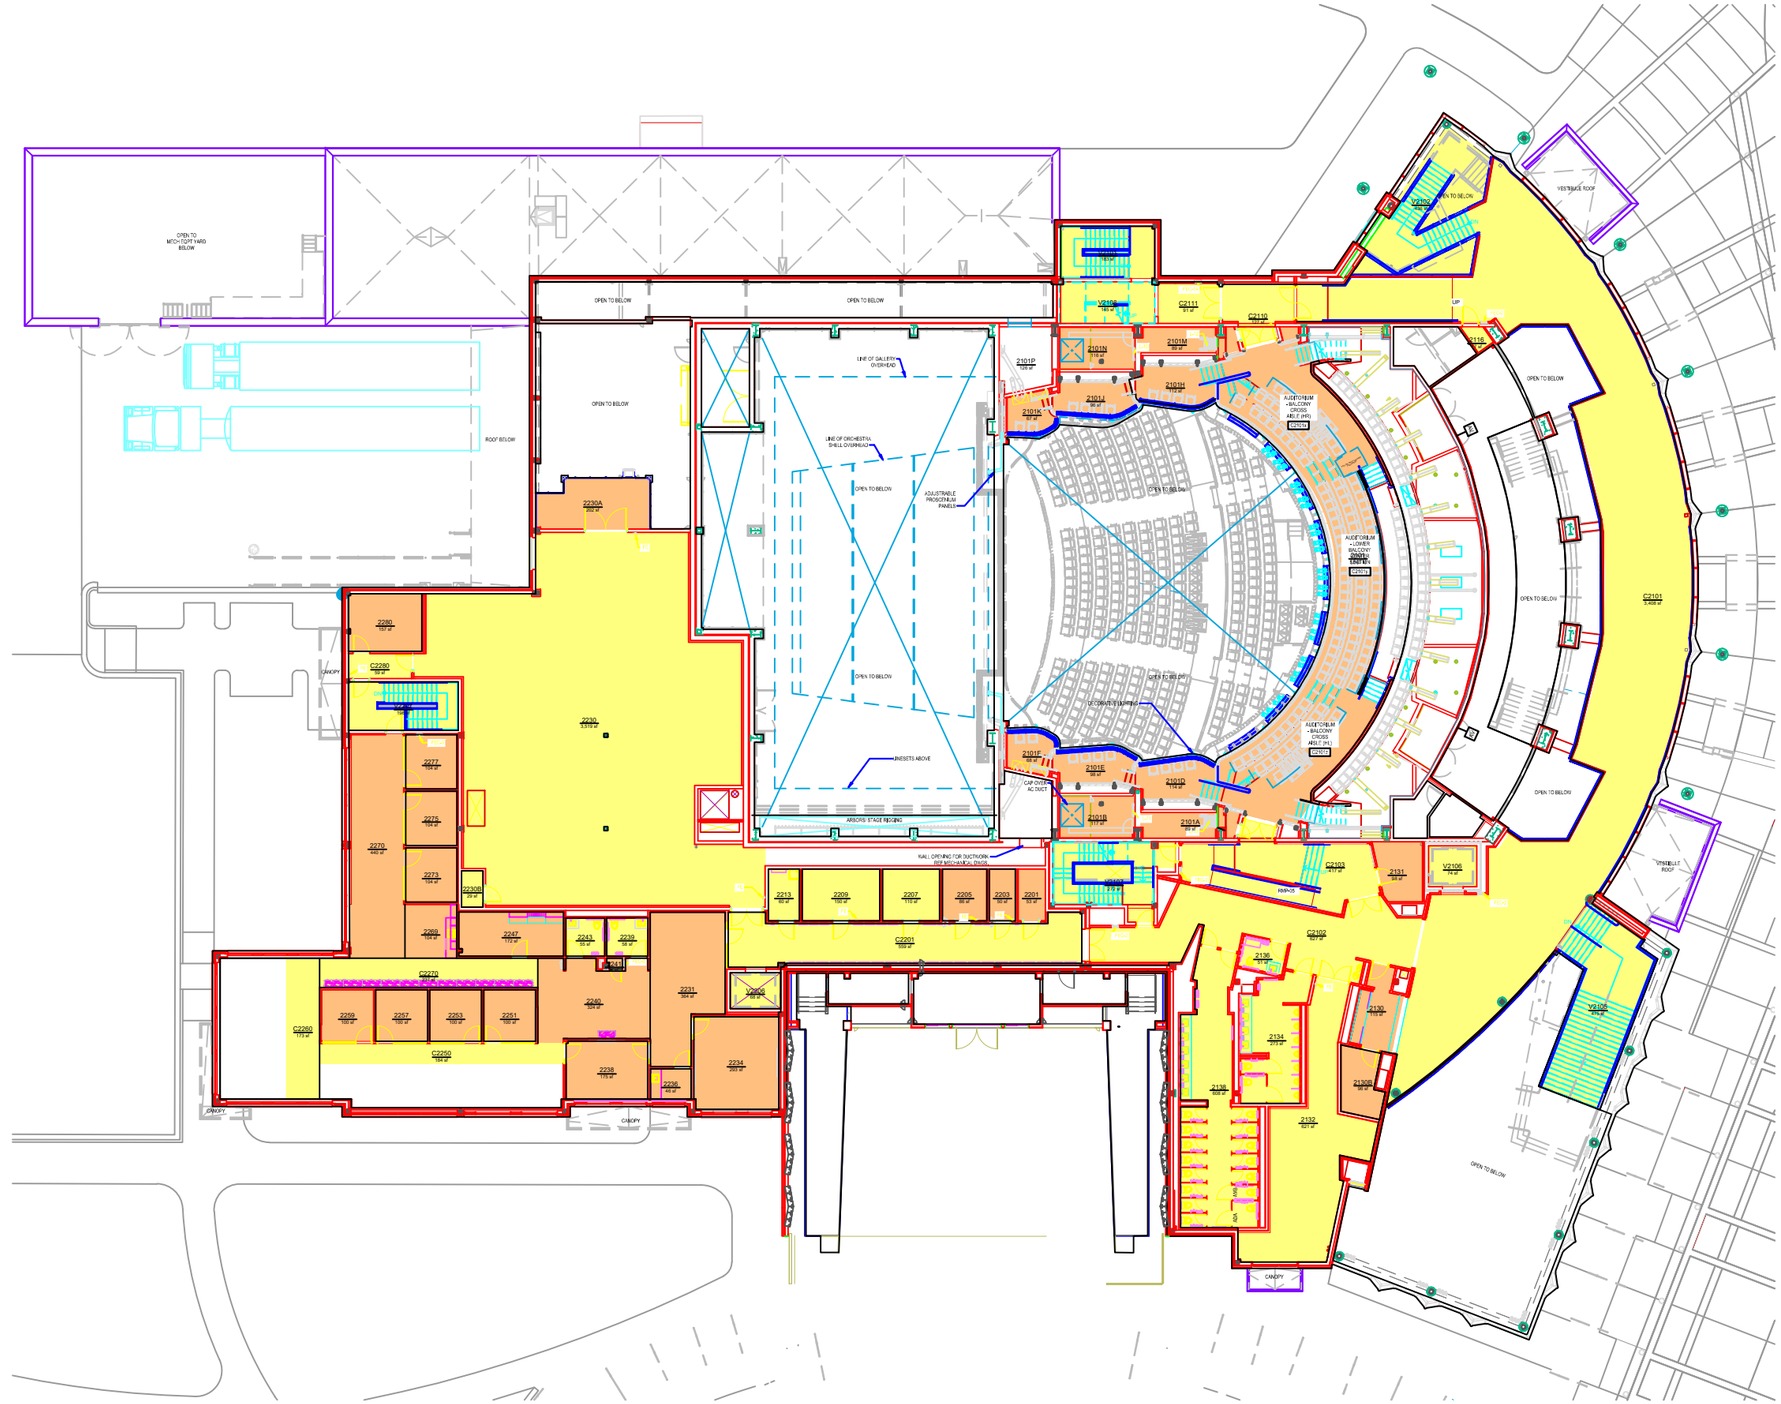

AUBURN UNIVERSITY

Campus Planning & Space Management
Facilities Management
1161 West Samford Ave, Building 1
Auburn, AL 36849

ORGANIZATION

# JAY AND SUSIE GOGUE PERFORMING ARTS CENTER (GPAC)

LEVEL: 02

**Building No.:** AA_V1507
**File Name:** AA_V1507_02
**Last Export:** 05/11/2023
**Report Created By:** Ellen Doyle
**Report Date:** 04/29/2025